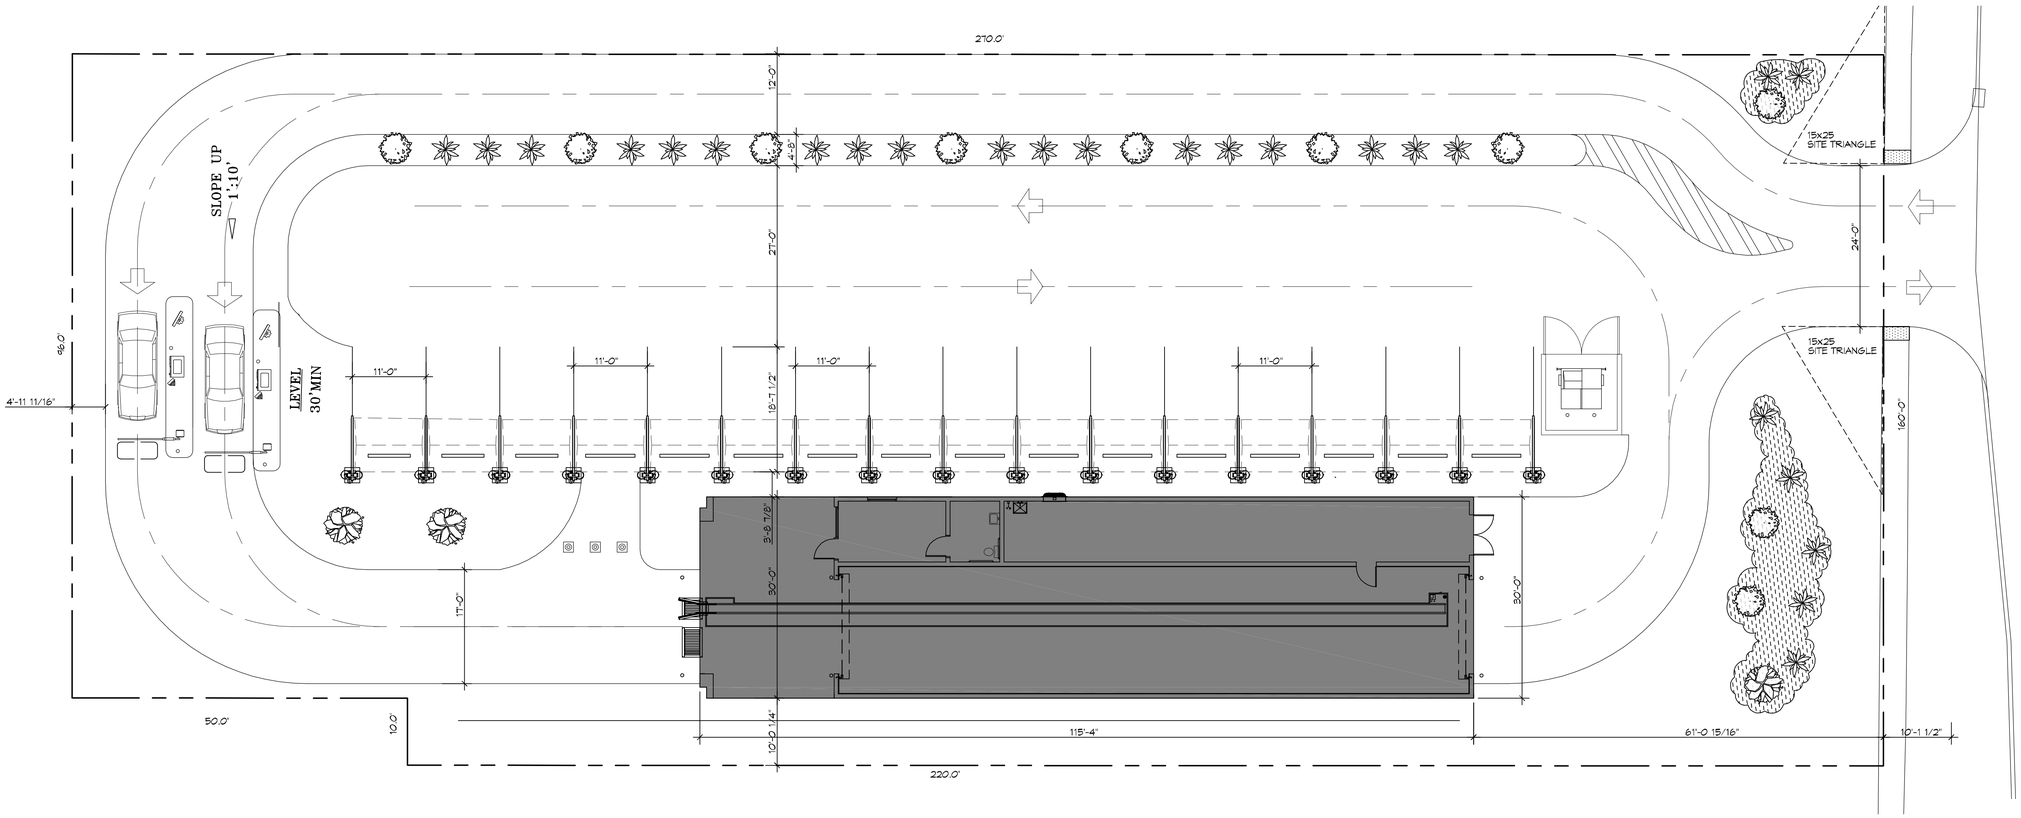

A SITE PLAN

SCALE: 3/32"=1'-0"

FILE NAME: J:\-DAMMON\1726 - Kofman Group Properties MS\Current Drawings\C-00 Site Plan.dwg PLOT OUT & TWO Wednesday, September 27, 2017 4:16:38 PM

DAMMON ENGINEERING, INC.
LOUISIANA & MISSISSIPPI
www.dammonengineering.com
info@dammonengineering.com
PH: 985.649.5832
Chief Engineer: Brian Mistich, PE
554 Old Spanish Trail
Slidell, LA 70458

#	DESCRIPTION	DATE

REVISIONS

SEAL:

CARWASH

CLARKS CARWASH

604 AZALEA DRIVE
MANDEVILLE, LA 70471

JOB No:	2526	DATE:	07/10/2017
DRAWN BY:	CKD	CHECKED BY:	CKD

The above drawing is an instrument of service, design and engineering information herein, or any part thereof, is the property of Dammon Engineering, and shall not be used for any purpose other than the specific project shown on this drawing, without the written consent of Dammon Engineering. Any use of this drawing or its contents for any purpose other than the specific project shown on this drawing, without the written consent of Dammon Engineering, is prohibited and shall be at the sole risk of the user.

SHEET TITLE:
SITE PLAN

DRAWING NUMBER:
C100

SHEET No: 2 of 8