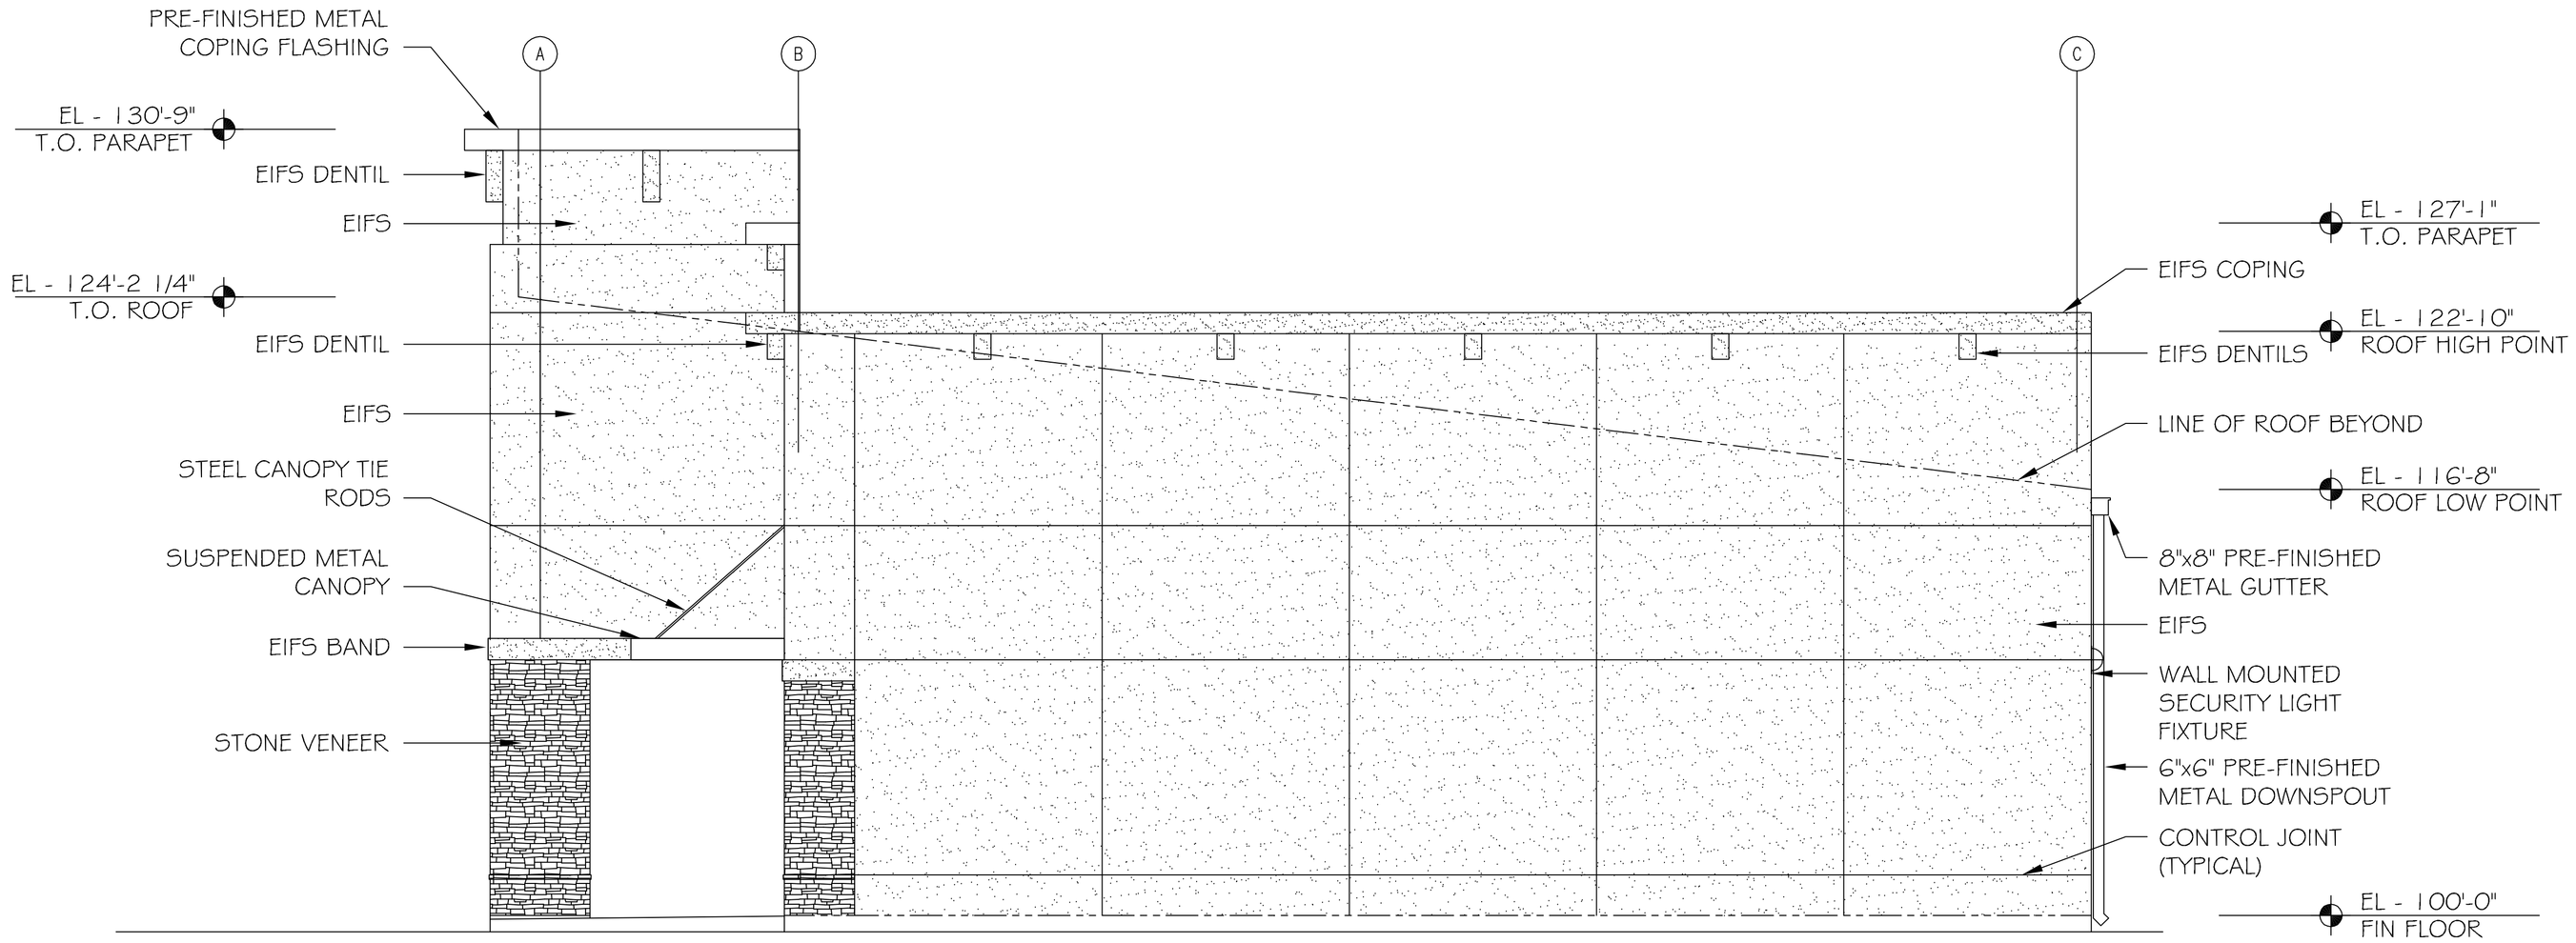

2 SIDE ELEVATION

SCALE: 1/4"=1'-0"

SIDE ELEVATION

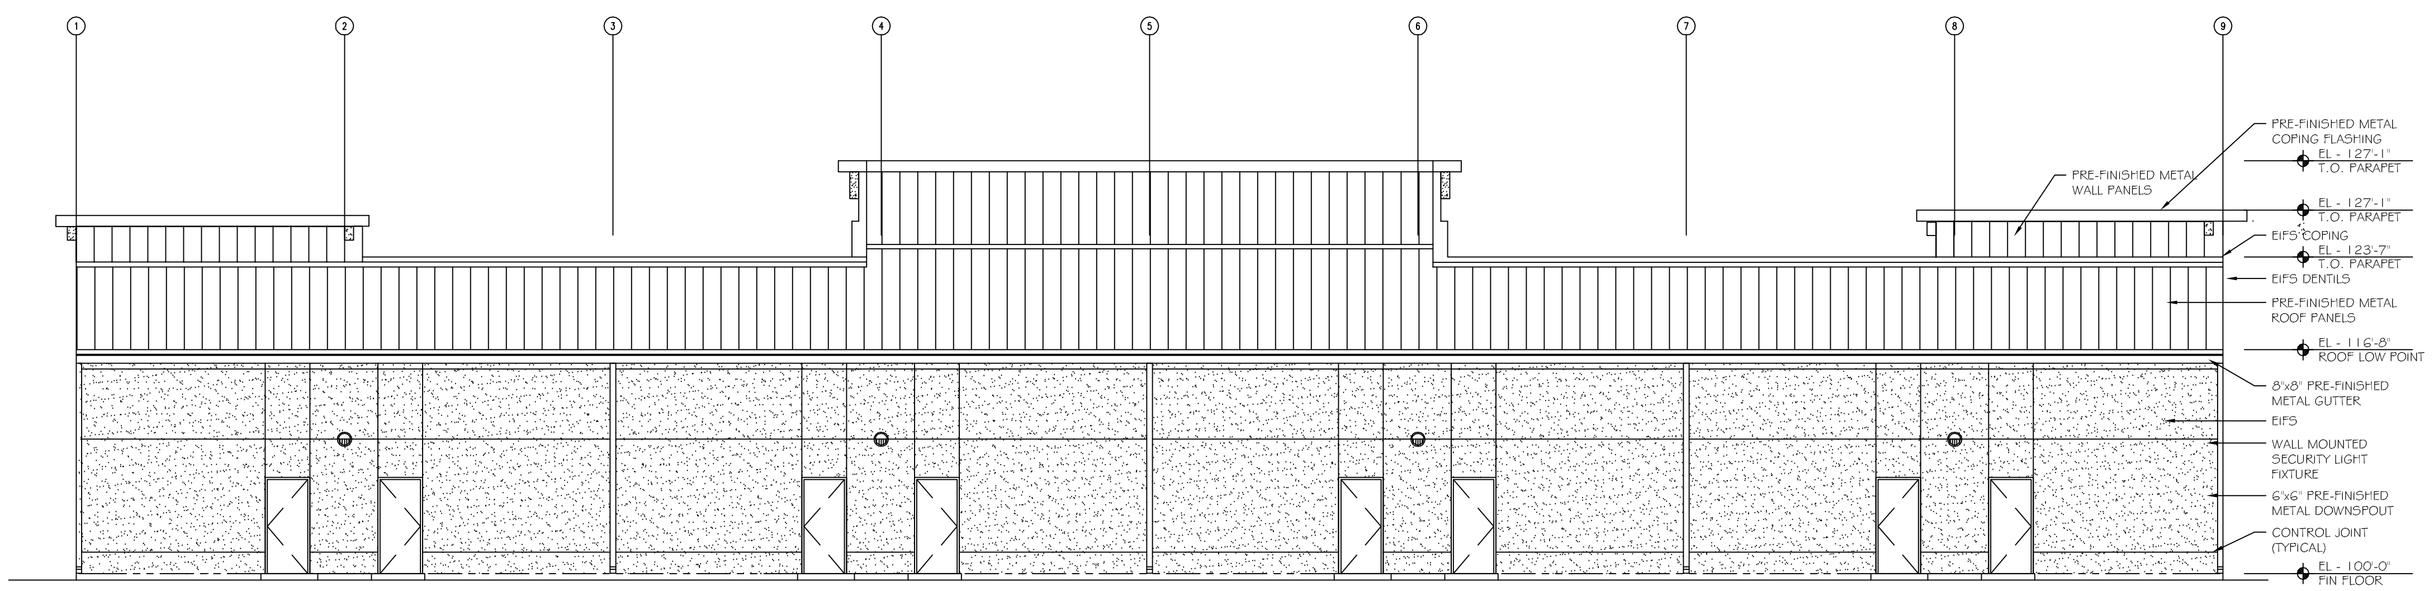

1 REAR ELEVATION

SCALE: 1/8"=1'-0"

REAR ELEVATION

DAMMON ENGINEERING, INC.
LOUISIANA & MISSISSIPPI
www.dammonengineering.com
info@dammonengineering.com
PH: 985.649.5832
Chief Engineer: Brian Mistich, PE
554 Old Spanish Trail
Slidell, LA 70458

#	DESCRIPTION	DATE

REVISIONS

SEAL:

PRELIMINARY NOT FOR CONSTRUCTION

MEDICAL OFFICES FOR
VAUFMANN
COVINGTON LA

JOB No:	2303	DATE:	02-16-17
DRAWN BY:	JTL	CHECKED BY:	CKD

This drawing and specifications, design and arrangement shown and described are and shall remain the property of Dammon Engineering, and no part thereof shall be used for any purpose except as authorized in writing by Dammon Engineering. Written dimensions shall govern over scale. Contractor shall verify and be responsible for all dimensions. Dammon Engineering shall not be responsible for any deviations from this drawing not approved in writing.

SHEET TITLE:
EXTERIOR ELEVATIONS

DRAWING NUMBER:
A103

SHEET No: 00 of #

FILE NAME: J:\- Hospitals - Medical - Dental\Vaufmann Covington Medical\Drawings\Current Drawings\A103 - Exterior Elevations.dwg PLOT DATE & TIME: Thursday, April 06, 2017 11:01:45 AM