MND-005
Rev. 2-93

MISSISSIPPI DEPARTMENT OF TRANSPORTATION

Supplement to:
MND-001
MND-002
MND-004

Sheet No.:_____ of _____

Permit No.:_____

REVISIONS			
APPLICANT		MDOT	
DATE	BY	DATE	BY
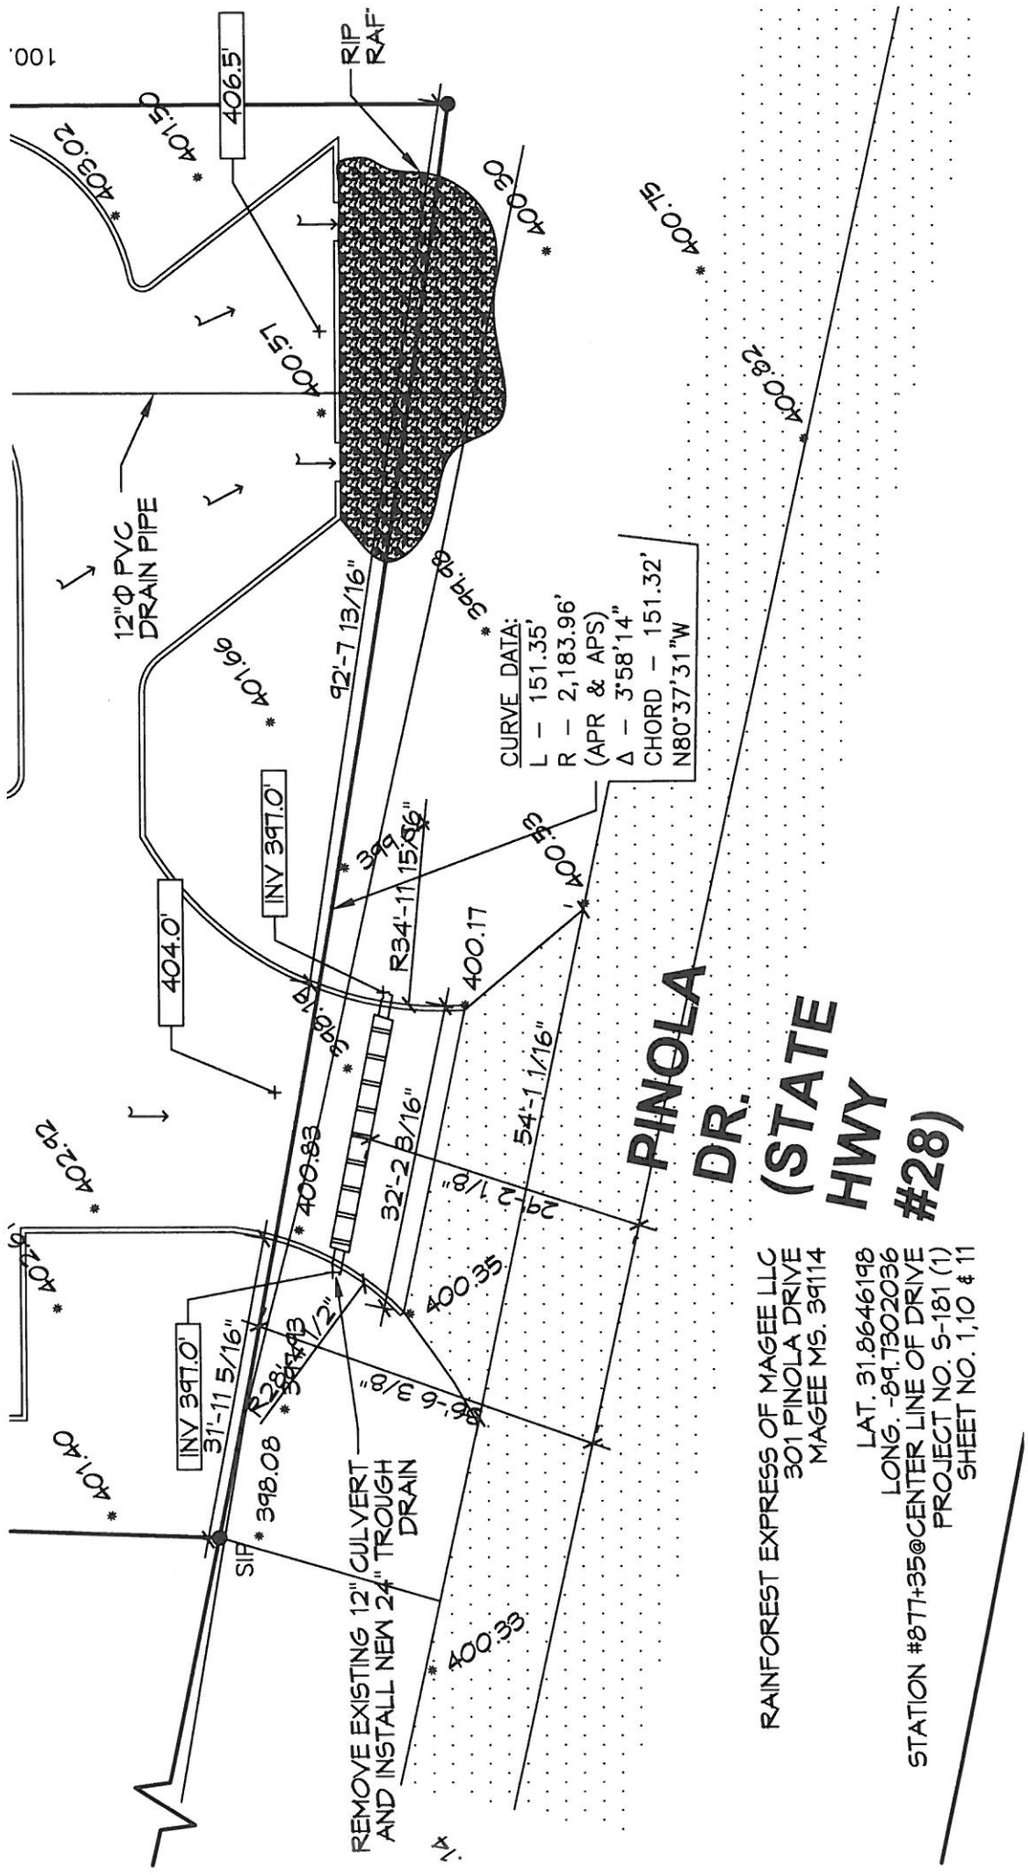
Show North