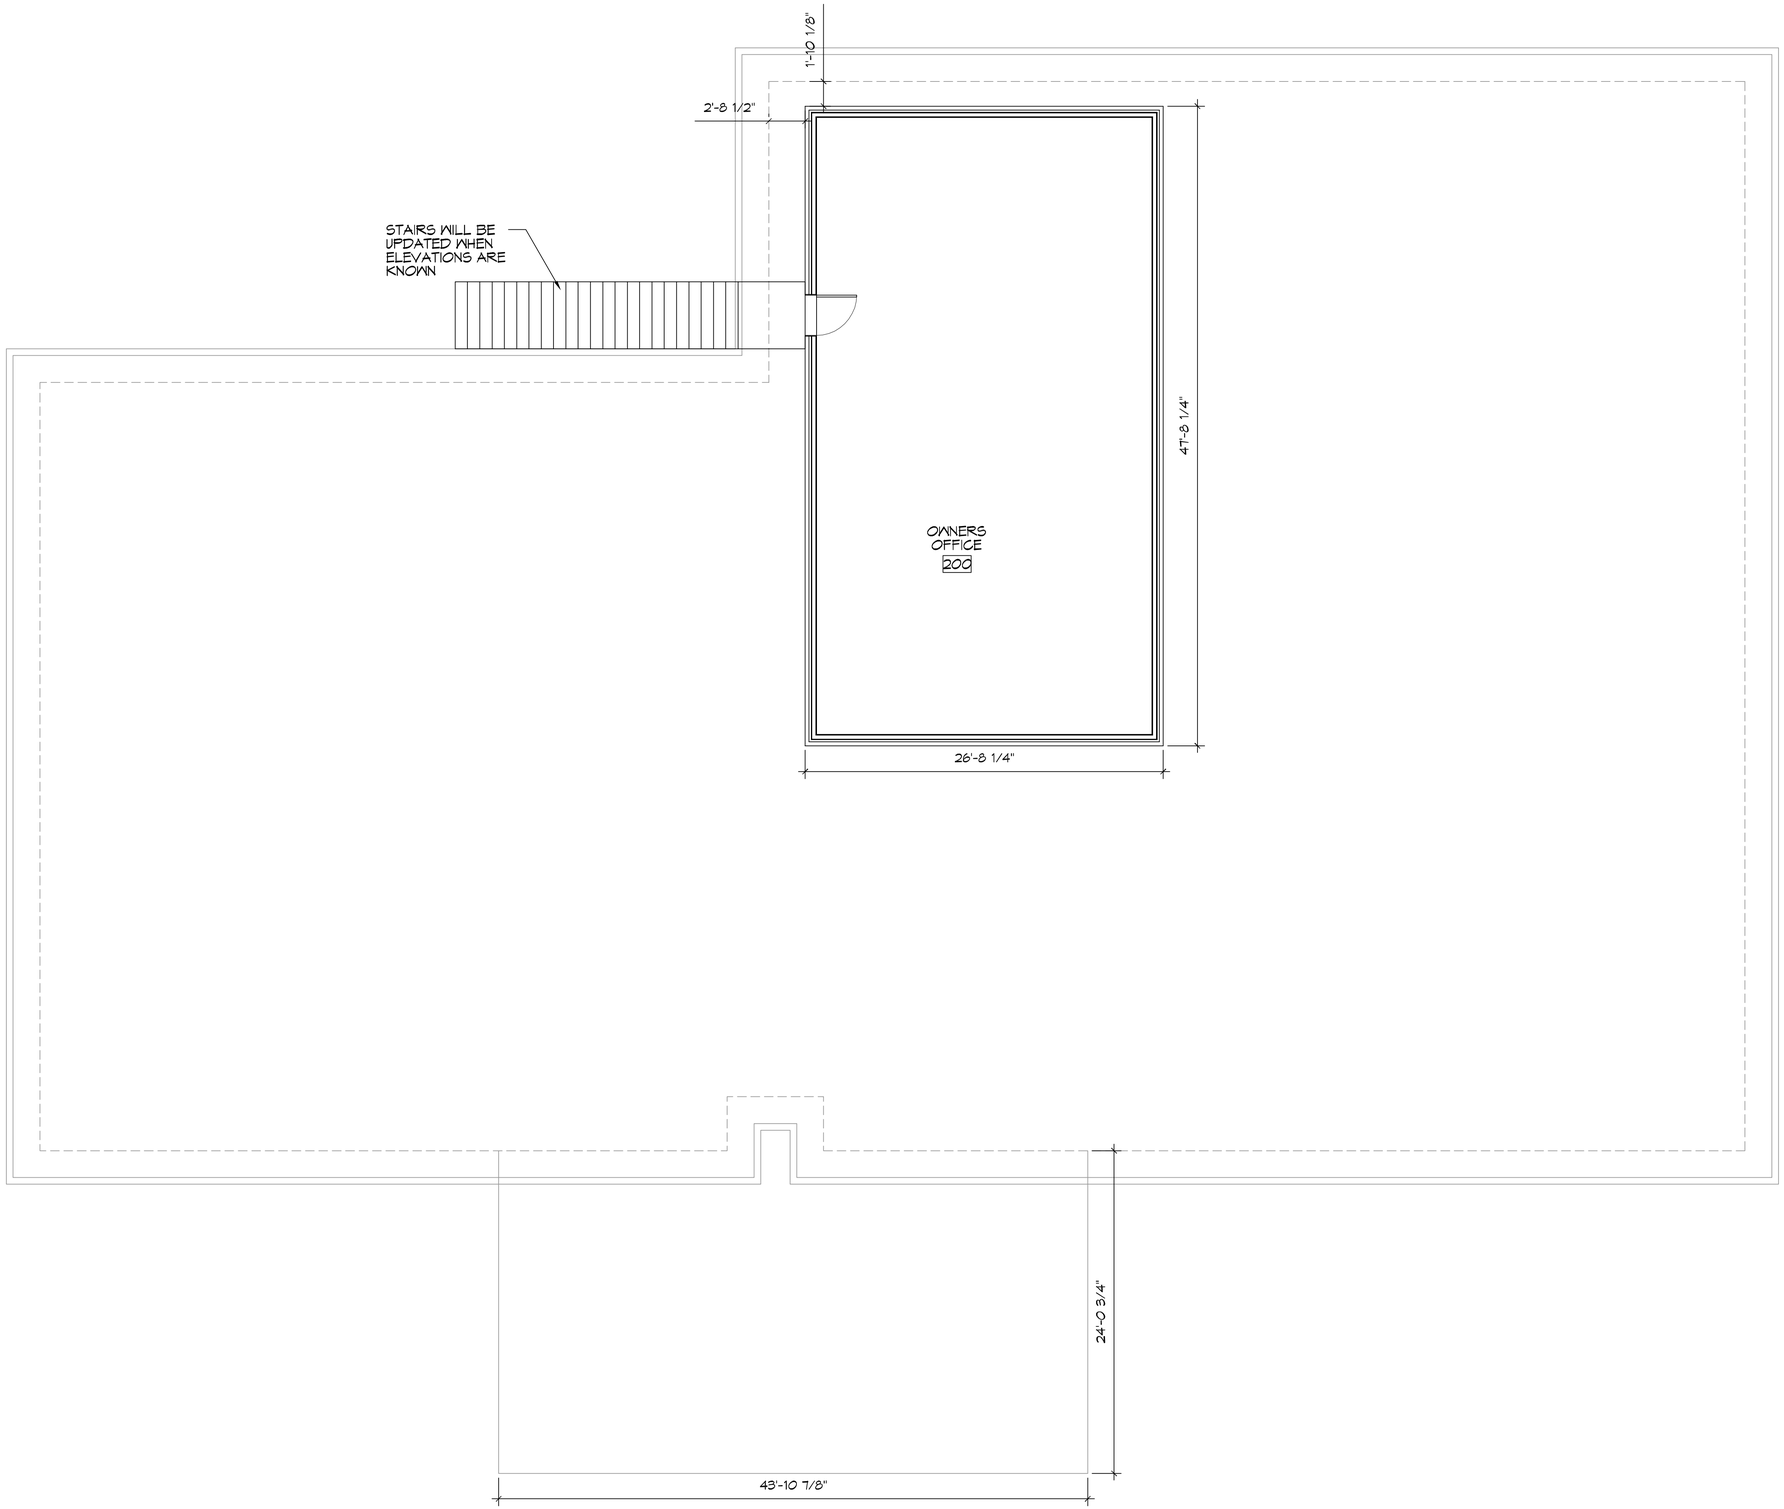

1 FLOOR PLAN
SCALE: 3/16"=1'-0"

DAMMON ENGINEERING, INC.
LOUISIANA & MISSISSIPPI
www.dammonengineering.com
info@dammonengineering.com
PH: 985.649.5832
Chief Engineer: Brian Mistich, PE
554 Old Spanish Trail
Slidell, LA 70458

REVISIONS

#	DESCRIPTION	DATE

SEAL:

PRELIMINARY NOT FOR CONSTRUCTION

NEW FUNERAL HOME

LOT 32A DONNAN RD.
NEW ORLEANS, LA 70126

JOB No:	2360	DATE:	06-07-2018
DRAWN BY:	JAG/VA	CHECKED BY:	CAD

The design/drawings are specifications, images and arrangements (documents) furnished by Dammon Engineering, Inc. (Dammon Engineering) are and shall remain the property of Dammon Engineering, are and shall remain the exclusive property of Dammon Engineering, shall not be used by any person except those for whom the work is performed, shall not be used for any other purpose than specified in the agreement between Dammon Engineering, Inc. and those for whom the work is performed, and must be returned to Dammon Engineering, Inc. upon completion of the work. Any reproduction or distribution of these documents without the express written consent of Dammon Engineering, Inc. is prohibited.

SHEET TITLE:
SECOND LEVEL FLOOR PLAN

DRAWING NUMBER:
A103

SHEET No: 6 of # 7

FILE NAME: J:\In Commercial\Proj Funeral Home\Drawings\Current Drawings\A103 - 400b Plan.dwg PLOT DATE & TIME: Friday, June 07, 2019 2:03:44 PM