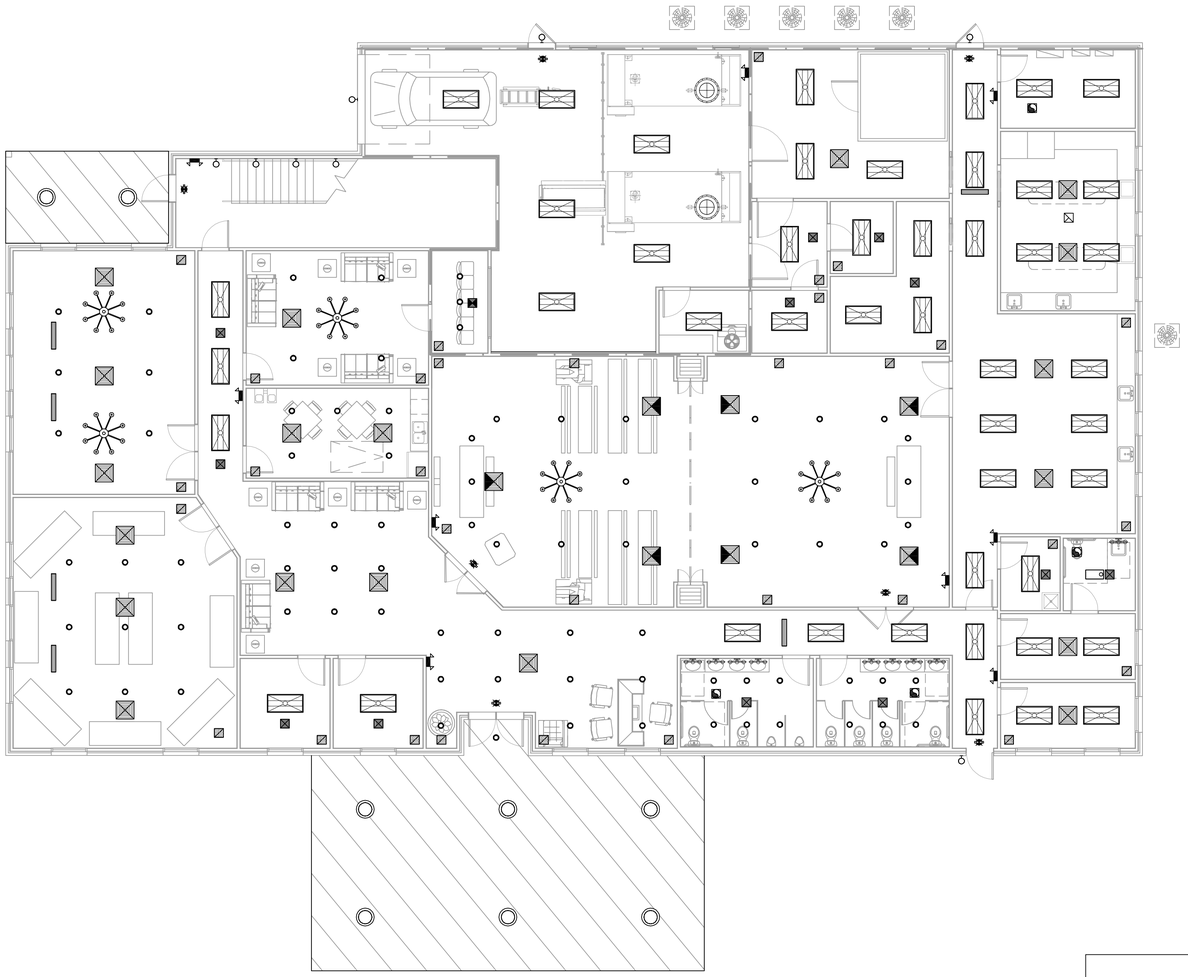

14 REFLECTED CEILING PLAN FIRST FLOOR PLAN
SCALE: 1/8"=1'-0"

LEGEND

- ATTIC ACCESS HATCH AND LADDER
- SUPPLY AIR GRILLE
- RETURN AIR GRILLE
- AIR SUPPLY GRILLE
- EXHAUST FAN
- CREMATORY STACK
- RECESSED LIGHT
- EXIT LIGHT
- WALL SCONCE LIGHT
- 2X4 FLUORESCENT
- VANITY LIGHT
- CHANDELIER
- EMERGENCY LIGHT

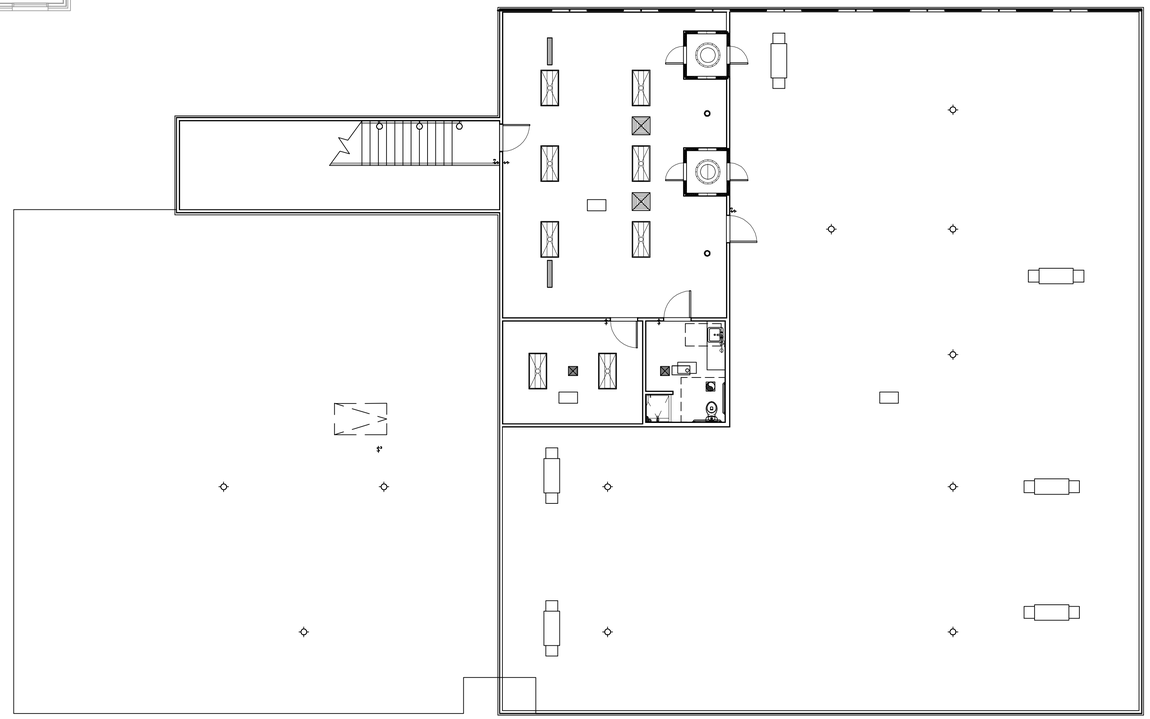

15 REFLECTED CEILING PLAN SECOND FLOOR PLAN
SCALE: 1/8"=1'-0"

DAMMON ENGINEERING, INC.
LOUISIANA & MISSISSIPPI
www.dammonengineering.com
info@dammonengineering.com
PH: 985.649.5832
Chief Engineer: Brian Mistich, PE
554 Old Spanish Trail
Slidell, LA 70458

REVISIONS

#	DESCRIPTION	DATE

SEAL:

NEW FUNERAL HOME

BOYD FAMILY FUNERAL HOME

4800 DONNAN ROAD
NEW ORLEANS, LA

JOB No:	2396	DATE:	07-30-2019
DRAWN BY:	JASWK	CHECKED BY:	CKD

The drawings and specifications, maps and photographs contained herein are the property of Dammon Engineering, and no part thereof shall be used for any purpose other than the specified project without the written consent of Dammon Engineering. Dammon Engineering, Inc. shall not be responsible for any modifications made to these documents without the prior written consent of Dammon Engineering, Inc. Dammon Engineering, Inc. shall not be responsible for any reproduction of these documents and specifications.

SHEET TITLE:
REFLECTED CEILING PLANS

DRAWING NUMBER:
A104

SHEET No: 11 of # 23

F:\2 HOME - J:\+ Dammon\2396 - Boyd Funeral Home\Drawings\Current Drawings\A104 - Reflected Ceiling Plan.dwg PLOT DATE & TIME: Thursday, August 29, 2019 3:23:19 PM