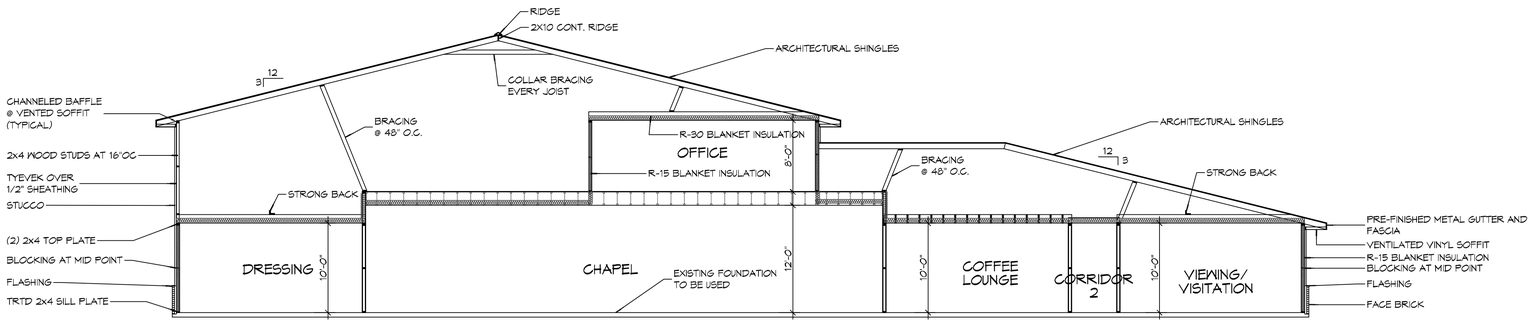

A TYPICAL SECTION

SCALE: 1/8"=1'-0"

SECTION

DAMMON ENGINEERING, INC.
LOUISIANA & MISSISSIPPI
Chief Engineer: Brian Mistich, PE
554 Old Spanish Trail
Slidell, LA 70458
www.dammonengineering.com
info@dammonengineering.com
PH: 985.649.5832

REVISIONS

#	DESCRIPTION	DATE

SEAL:

NEW FUNERAL HOME

BOYD FAMILY FUNERAL HOME

4800 DOWNMAN ROAD
NEW ORLEANS, LA

JOB No:	2996	DATE:	07-30-2014
DRAWN BY:	CKD	CHECKED BY:	CKD

This plans contains one specification, design and engineering instruments (drawing, specifications, computer software, and other data) prepared by Dammon Engineering, Inc. and is protected by copyright laws and other laws. Such instruments are the property of Dammon Engineering, Inc. and may not be used in whole or in part without the express written consent of Dammon Engineering, Inc. Copyright © 2014 Dammon Engineering, Inc. All rights reserved.

SHEET TITLE:
BUILDING SECTION

DRAWING NUMBER:

A105

SHEET No: 12 of # 23