FIXTURES:

25' POLE WITH LED LIGHT, 4000K, NEMA TYPE 4 BEAM EATON PREVAIL #PRV-A60-D-UNV-T4-BT-, 18900 LUMENS, 163W

EXISTING 25' POLE WITH LED LIGHT, 4000K, NEMA TYPE 4 BEAM EATON PREVAIL #PRV-A60-D-UNV-T4-BT-, 18900 LUMENS, 163W

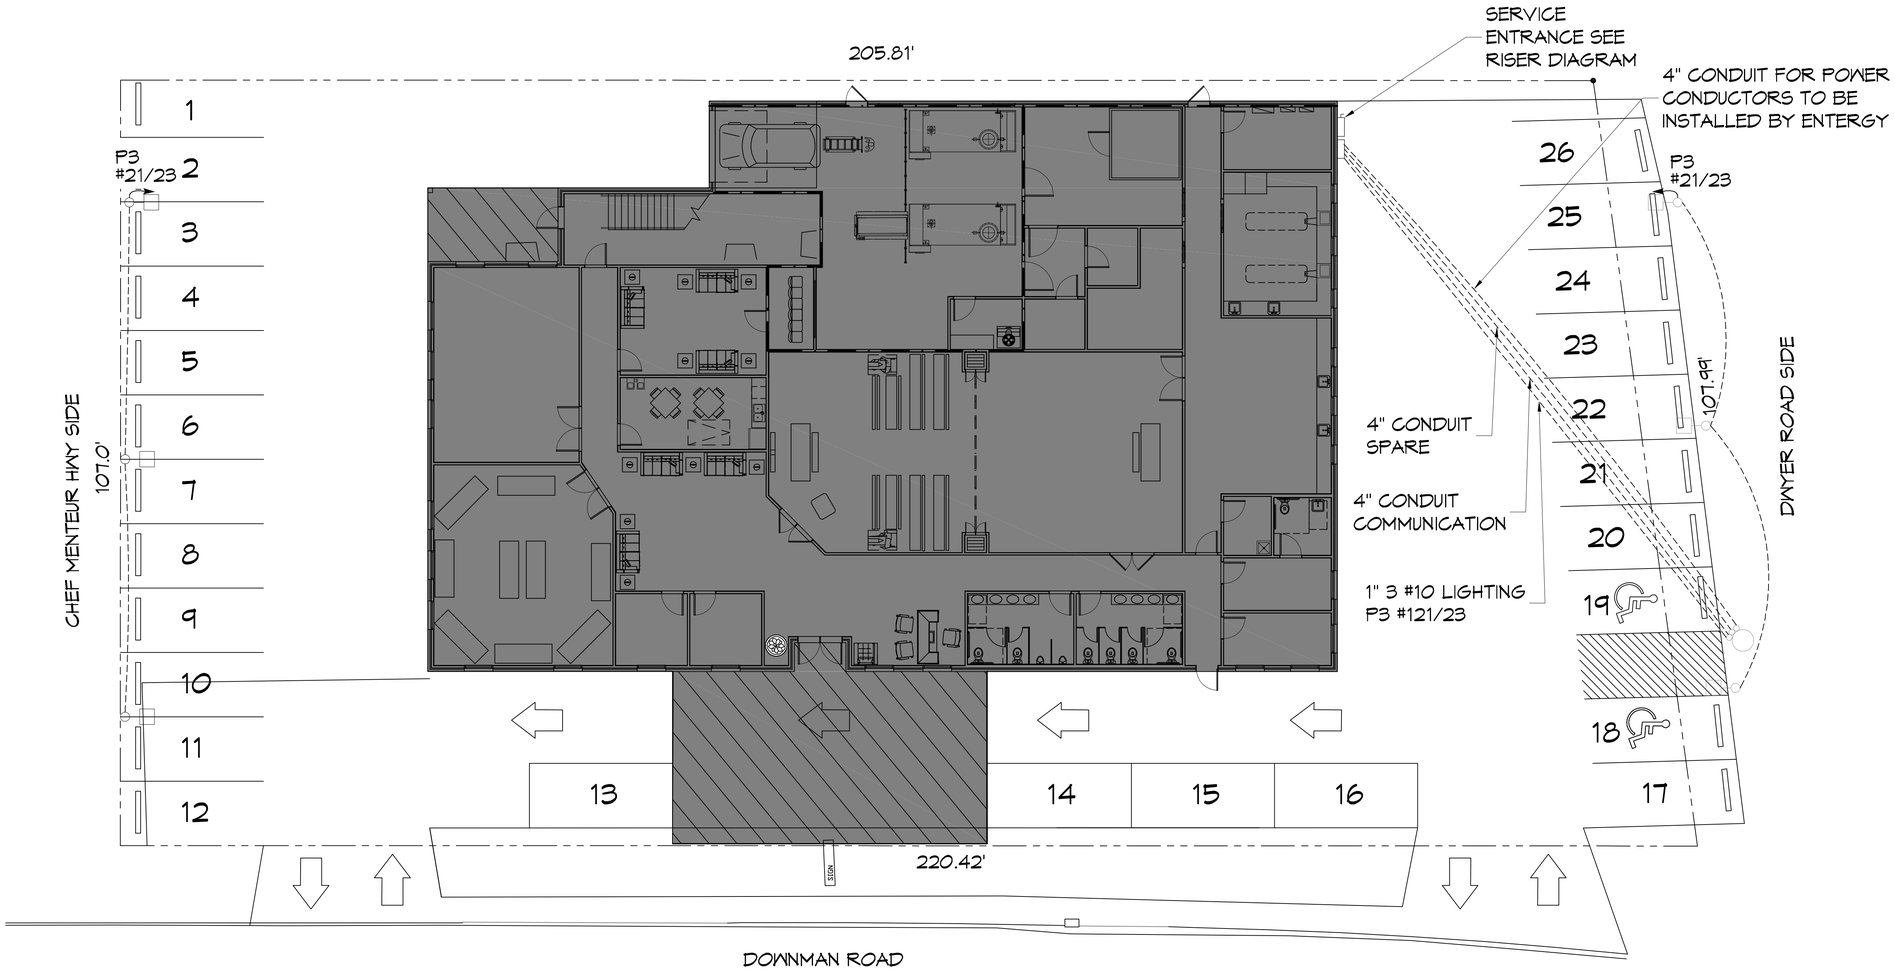

25 SITE ELECTRICAL PLAN

SCALE: 1" = 10'-0"

N

DAMMON ENGINEERING, INC.
LOUISIANA & MISSISSIPPI

Chief Engineer: Brian Mistich, PE
554 Old Spanish Trail
Slidell, LA 70458

www.dammonengineering.com
info@dammonengineering.com
PH: 985-649-5832

REVISIONS

#	DESCRIPTION	DATE

SEAL:

NEW FUNERAL HOME

BOYD FAMILY FUNERAL HOME

4800 DOWNMAN ROAD
NEW ORLEANS, LA

JOB No:	2396	DATE:	07-30-2019
DRAWN BY:	JAS/MA	CHECKED BY:	CKD

These drawings and specifications, regardless of any expressed or implied warranties of fitness for a particular purpose, are the property of the Engineer and are not to be used for any other purpose than specified, nor to others, or used in extensions not in any way agreed upon without the express written consent of the Engineer. Reproduction of these drawings and specifications by any means, in whole or in part, without the express written consent of the Engineer is prohibited. © 2019 DAMMON ENGINEERING, INC. ALL RIGHTS RESERVED

SHEET TITLE:
SITE ELECTRICAL PLAN

DRAWING NUMBER:

E100

SHEET No: 18 of # 23