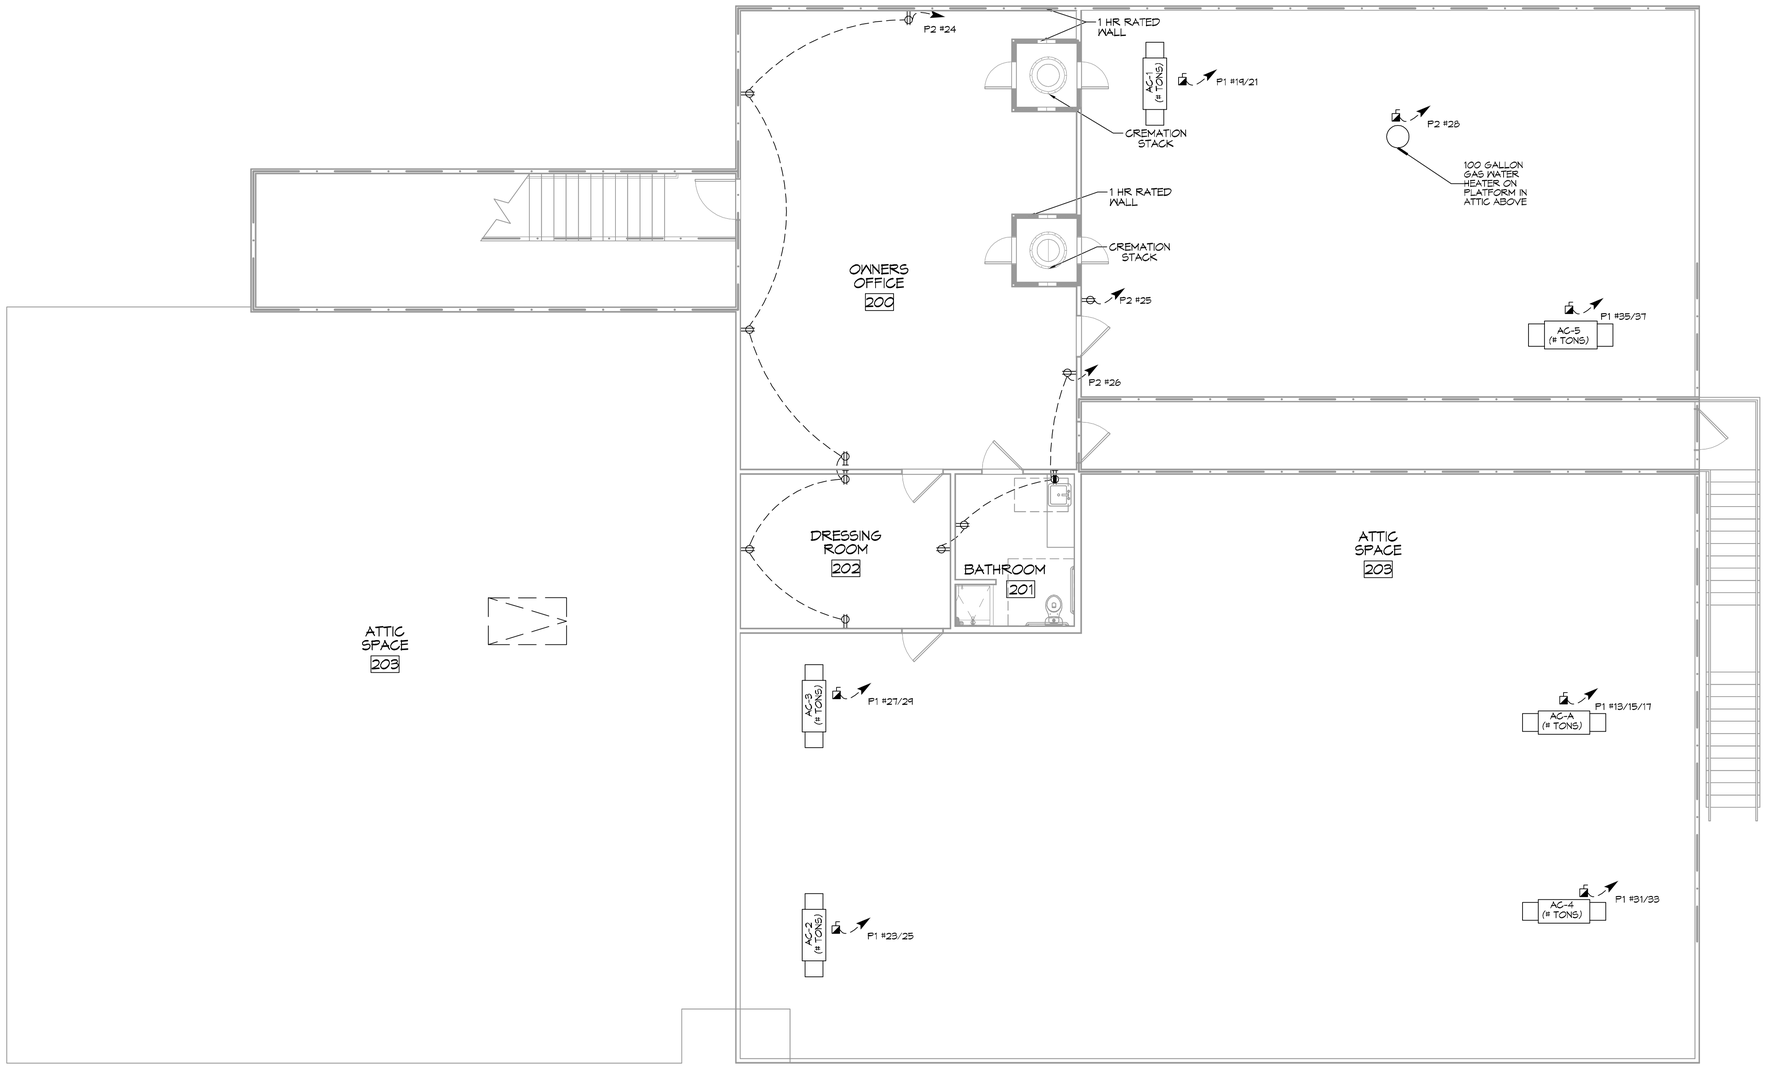

28 SECOND FLOOR POWER PLAN
SCALE: 3/16"=1'-0"

N

DAMMON ENGINEERING, INC.
LOUISIANA & MISSISSIPPI

www.dammonengineering.com
info@dammonengineering.com
PH: 985.649.5832

Chief Engineer: Brian Mistich, PE
554 Old Spanish Trail
Slidell, LA 70458

REVISIONS

#	DESCRIPTION	DATE

SEAL:

NEW FUNERAL HOME

BOYD FAMILY FUNERAL HOME

4800 DONNAN ROAD
NEW ORLEANS, LA

JOB No: 2596 | DATE: 10-10-2019
DRAWN BY: JASMYN | CHECKED BY: CKD

The seal on this drawing, and any duplications, changes and or alterations (electronic or hard copy) shall constitute a violation of Dammon Engineering, and as such deems that the copyright and property of Dammon Engineering, and as such deems that the copyright and property of Dammon Engineering, Inc. shall be violated. Dammon Engineering, Inc. shall not be responsible for any changes made to this drawing, specifications, and contracts without the written consent of Dammon Engineering, Inc. shall not be responsible for any changes made to this drawing, specifications, and contracts without the written consent of Dammon Engineering, Inc.

SHEET TITLE:
SECOND FLOOR POWER PLAN

DRAWING NUMBER:

E103

SHEET No: 21 of # 23