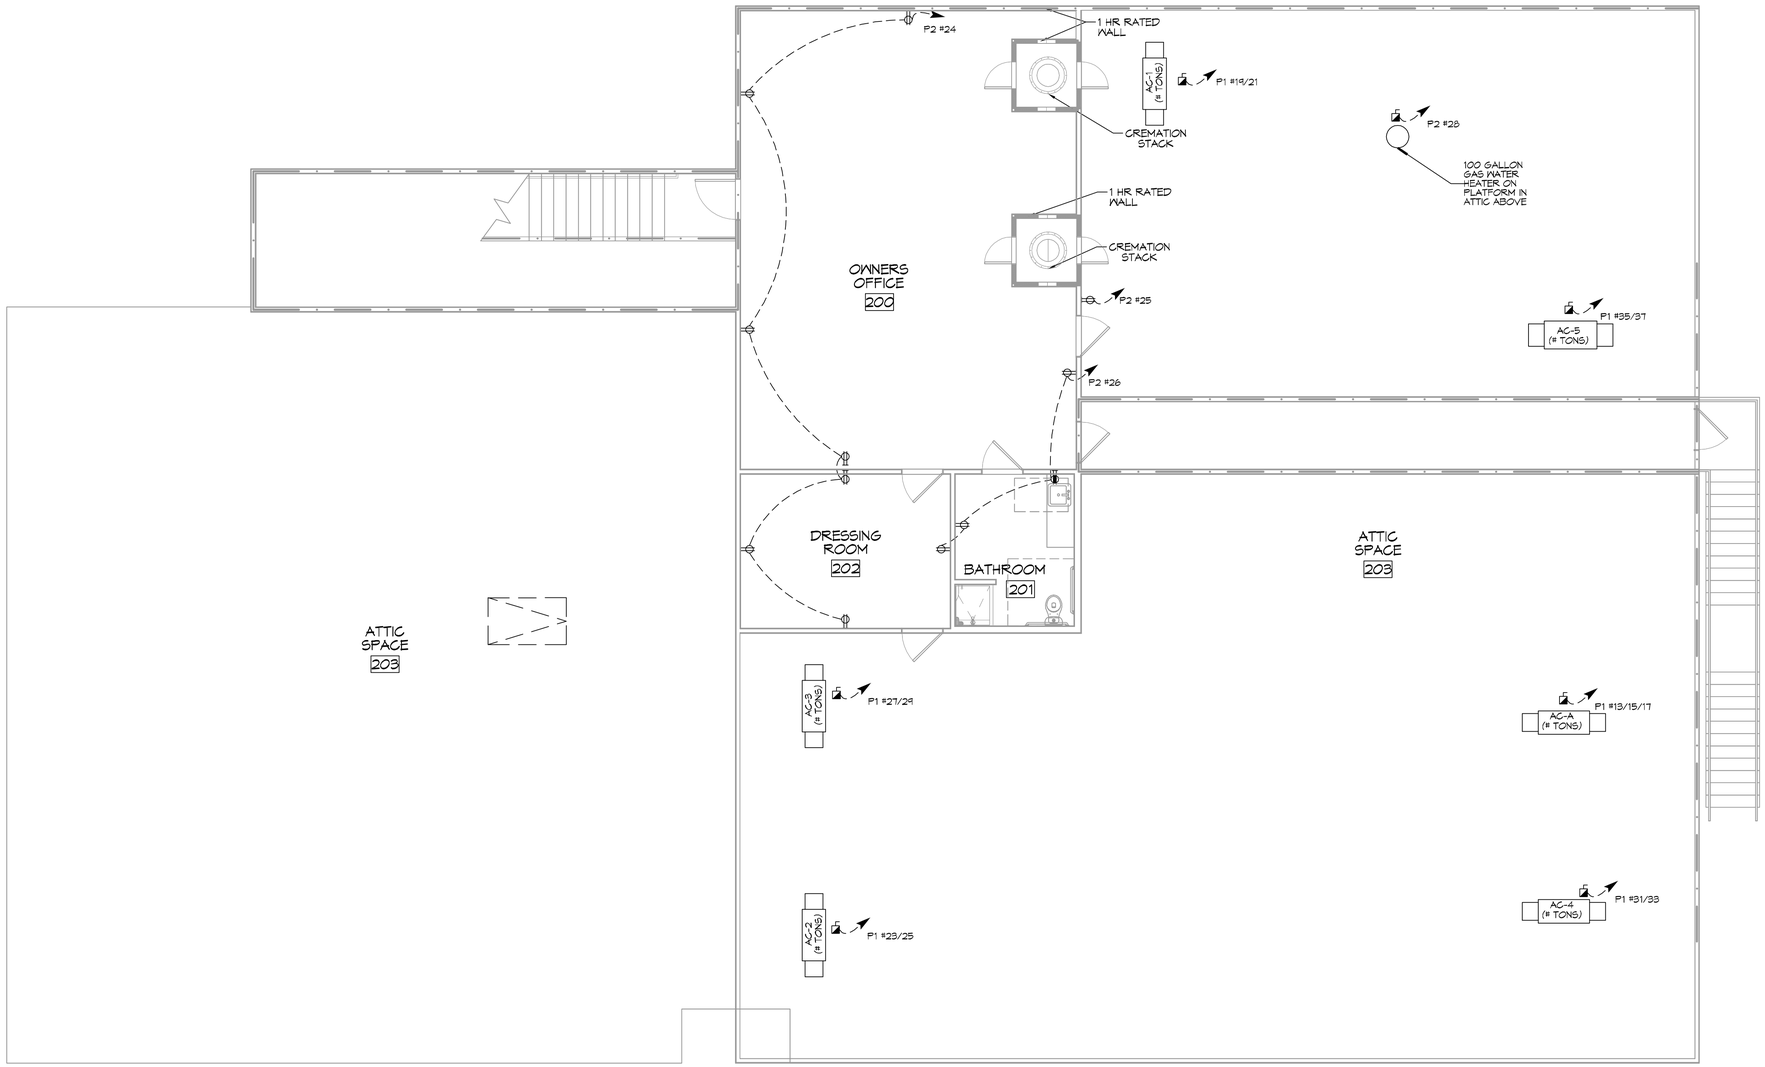


28 SECOND FLOOR POWER PLAN
SCALE: 3/16"=1'-0"

N

DAMMON ENGINEERING, INC.
LOUISIANA & MISSISSIPPI
www.dammonengineering.com
info@dammonengineering.com
PH: 985.649.5832
Chief Engineer: Brian Mistich, PE
554 Old Spanish Trail
Slidell, LA 70458

| # | DESCRIPTION | DATE |
|---|---|---|
| | | |

REVISIONS

SEAL:

NEW FUNERAL HOME

# BOYD FAMILY FUNERAL HOME

4800 DONNAN ROAD
NEW ORLEANS, LA

JOB No: 2596 | DATE: 10-10-2019
DRAWN BY: JASMYN | CHECKED BY: CKD

The drawings and specifications, images and arrangements represented thereby are and shall remain the property of Dammon Engineering, and no part thereof shall be used, reproduced or copied in any form or manner without the express written permission of Dammon Engineering. Visual contact with these drawings or specifications shall constitute prima facie evidence of acceptance of these restrictions.

SHEET TITLE:
SECOND FLOOR POWER PLAN

DRAWING NUMBER:
E103

SHEET No: 21 of # 23

FILE NAME: J:\1_Commercial\2596 - Boyd Funeral Home\Drawings\Current Drawings\E103 - SECOND FLOOR POWER.dwg PLOT DATE & TIME: Tuesday, October 15, 2019 1:12:18 AM