PLT NAME: J:\... Commercial\2366 - Boyd Funeral Home\Drawings\Current Drawings\A104 - SECTION.dwg, 8X11 ANSI B, Tue, October 13, 2020 4:10:21 PM

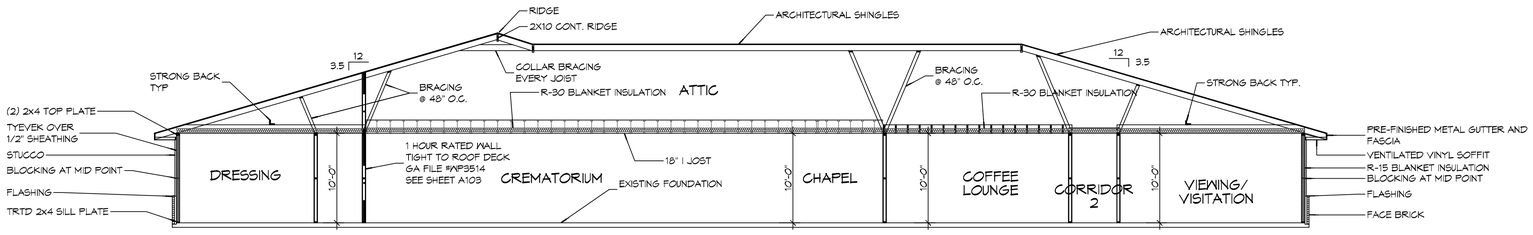

D
A101 | A104

TYPICAL SECTION

SCALE: 1/8" = 1'-0"

DAMMON ENGINEERING, INC.
LOUISIANA & MISSISSIPPI
www.dammonengineering.com
info@dammonengineering.com
PH: 985.649.5832
Chief Engineer: Brian Mistich, PE
554 Old Spanish Trail
Slidell, LA 70458

REVISIONS

#	DESCRIPTION	DATE

SEAL:

NEW FUNERAL HOME

BOYD FAMILY FUNERAL HOME

4800 DOWNMAN ROAD
NEW ORLEANS, LA

JOB No:	2396	DATE:	10-13-2020
DRAWN BY:	CKD	CHECKED BY:	CKD

ALL DRAWINGS, AND SPECIFICATIONS, DESIGNS AND ARRANGEMENTS REPRESENTED THEREIN ARE AND SHALL REMAIN THE PROPERTY OF DAMMON ENGINEERING, INC. AND ARE NOT TO BE USED IN WHOLE OR IN PART FOR ANY PURPOSE WHATSOEVER EXCEPT WITH THE WRITTEN PERMISSION OF DAMMON ENGINEERING. THEY ARE NOT TO BE LOANED, COPIED OR REPRODUCED AND ALL RIGHTS ARE RESERVED.

SHEET TITLE:
BUILDING SECTION

DRAWING NUMBER:

A104

SHEET No: 9 of # 21