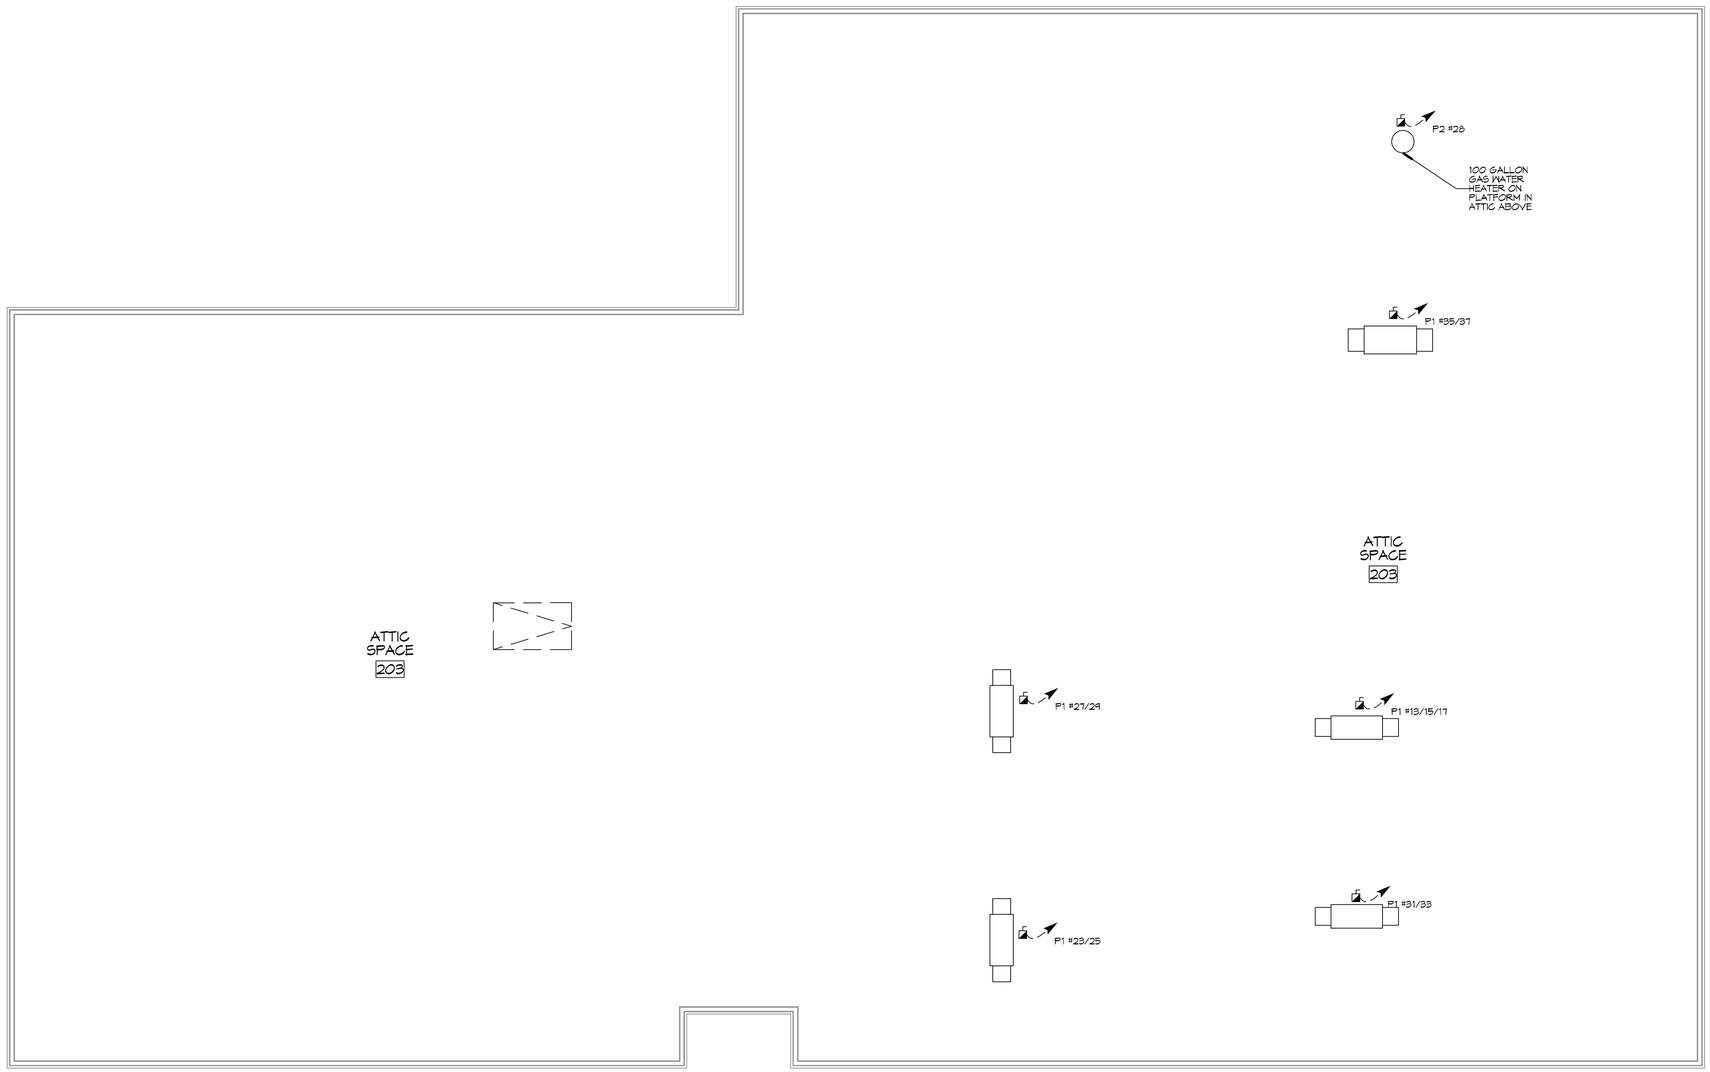

26 ATTIC FLOOR POWER PLAN
SCALE: 3/16"=1'-0"

N

DAMMON ENGINEERING, INC.
LOUISIANA & MISSISSIPPI

Chief Engineer: Brian Mistich, PE
554 Old Spanish Trail
Slidell, LA 70458
www.dammonengineering.com
info@dammonengineering.com
PH: 985.649.5832

REVISIONS

#	DESCRIPTION	DATE

SEAL:

STATE OF LOUISIANA
BRIAN A. MISTICH
License No. 30187
PROFESSIONAL ENGINEER

NEW FUNERAL HOME

BOYD FAMILY FUNERAL HOME

4800 DONMAN ROAD
NEW ORLEANS, LA

JOB No: 2396 | DATE: 10-15-2020
DRAWN BY: JASMYN | CHECKED BY: CKD

The seal on this drawing was applied under, and in compliance with, Louisiana Revised Statutes 37:682 and 37:696 and Louisiana State Board of Examiners of Professional Engineers and Professional Land Surveyors Rules and Regulations Chapter 3 Section 305 and 307. Electronic Signature is not an acceptable substitute for a wet seal. Plans and/or specifications bearing a facsimile seal are not valid for construction purposes.

SHEET TITLE:
ATTIC FLOOR POWER PLAN

DRAWING NUMBER:
E103

SHEET No: 19 of # 21

FILE NAME: J:\- Commercial\2396 - Boyd Funeral Home\Drawings\Current Drawings\E103 - EECOND FLOOR POWER.dwg Plot Date: PLOT DATE & TIME: Tuesday, October 13, 2020 3:59:14 PM