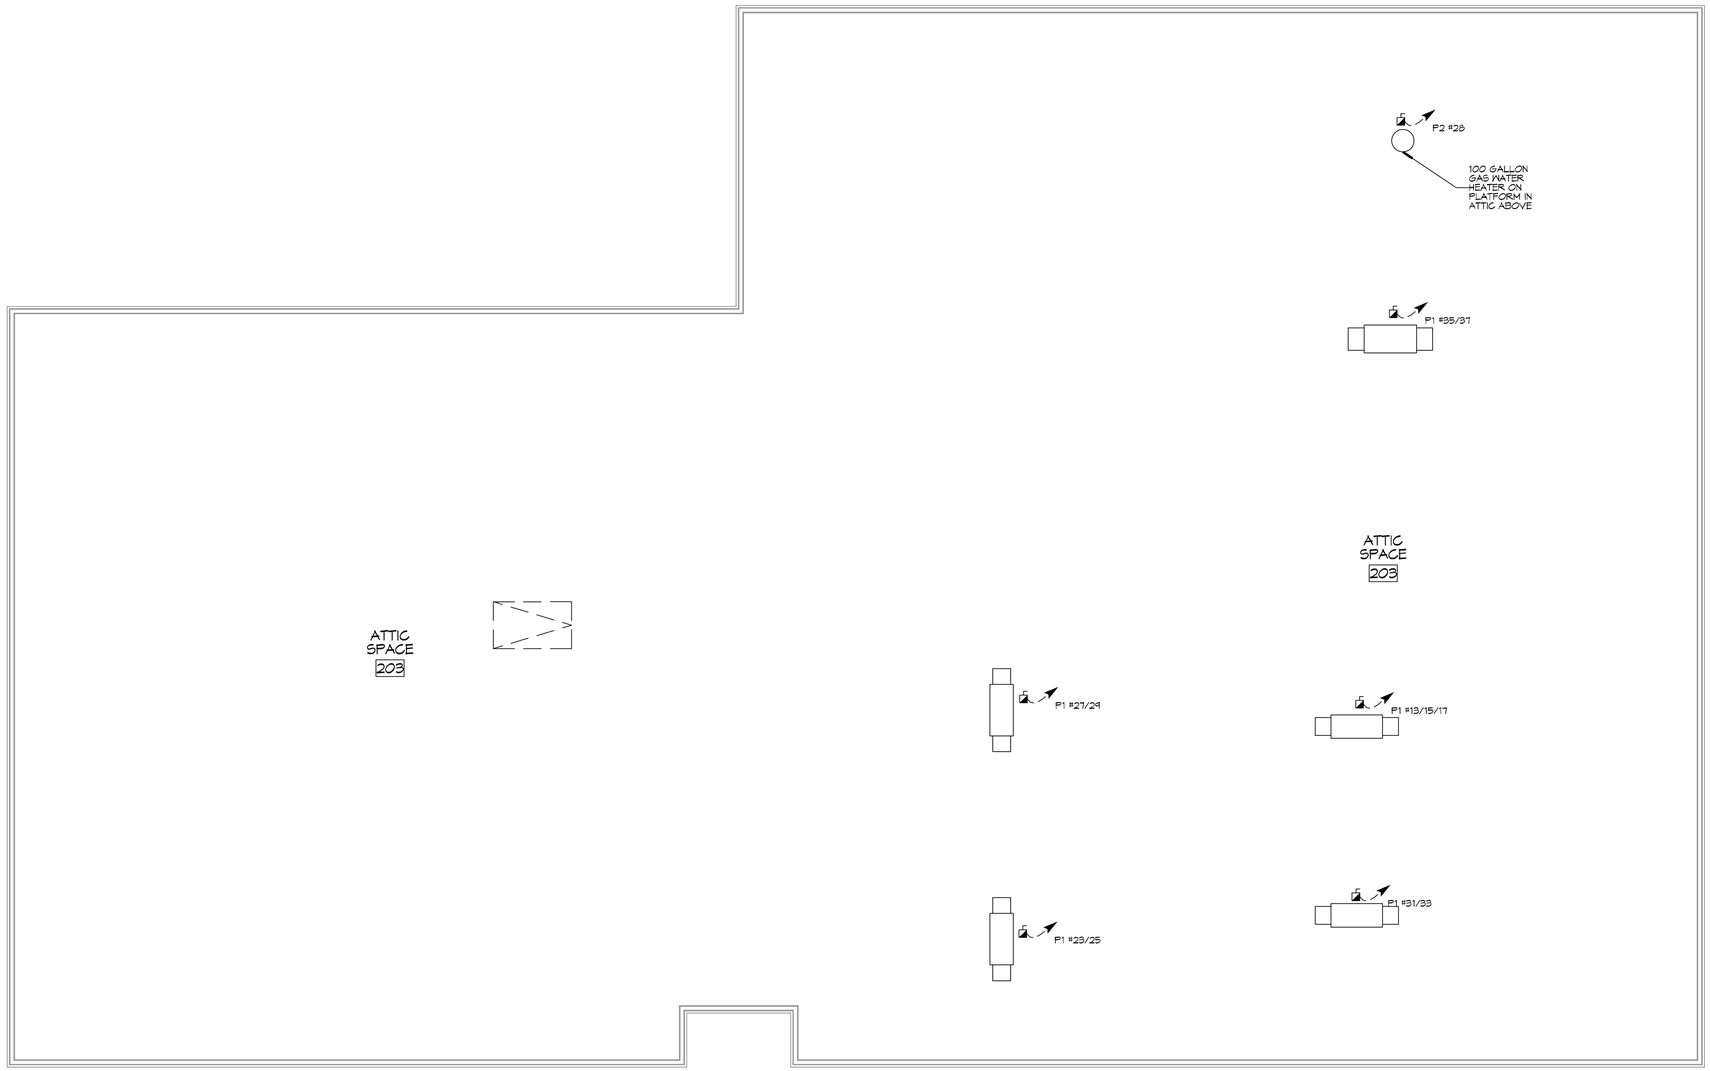

N

26 ATTIC FLOOR POWER PLAN

SCALE: 3/16"=1'-0"

FILE NAME: J:\In Commercial\7386 - Boyd Funeral Home\Drawings\Current Drawings\E103 - SECOND FLOOR POWER Plan.dwg PLOT DATE & TIME: Wednesday, October 14, 2020 3:33:31 PM

DAMMON ENGINEERING, INC.
LOUISIANA & MISSISSIPPI

Chief Engineer: Brian Mistich, PE
554 Old Spanish Trail
Slidell, LA 70458

www.dammonengineering.com
info@dammonengineering.com
PH: 985.649.5832

REVISIONS

#	DESCRIPTION	DATE

SEAL:

STATE OF LOUISIANA
BRIAN A. MISTICH
License No. 30187
PROFESSIONAL ENGINEER

The plans and/or specifications, designs and all other expressions (represented by drawings and models) contained herein are the property of Dammon Engineering, and are given to client and/or agency for use only in connection with the project described herein. Any other use or reproduction without the written consent of Dammon Engineering is prohibited. Copyright © 2020 Dammon Engineering. Project owners who have paid for their plans and specifications and contractors who have bid on the project described herein may use the plans and specifications for construction purposes.

NEW FUNERAL HOME

BOYD FAMILY FUNERAL HOME

4900 DONMAN ROAD
NEW ORLEANS, LA

JOB No:	2386
DATE:	10-15-2020
DRAWN BY:	JASWN
CHECKED BY:	CKD

SHEET TITLE:
ATTIC FLOOR POWER PLAN

DRAWING NUMBER:

E103

SHEET No: 19 of # 21