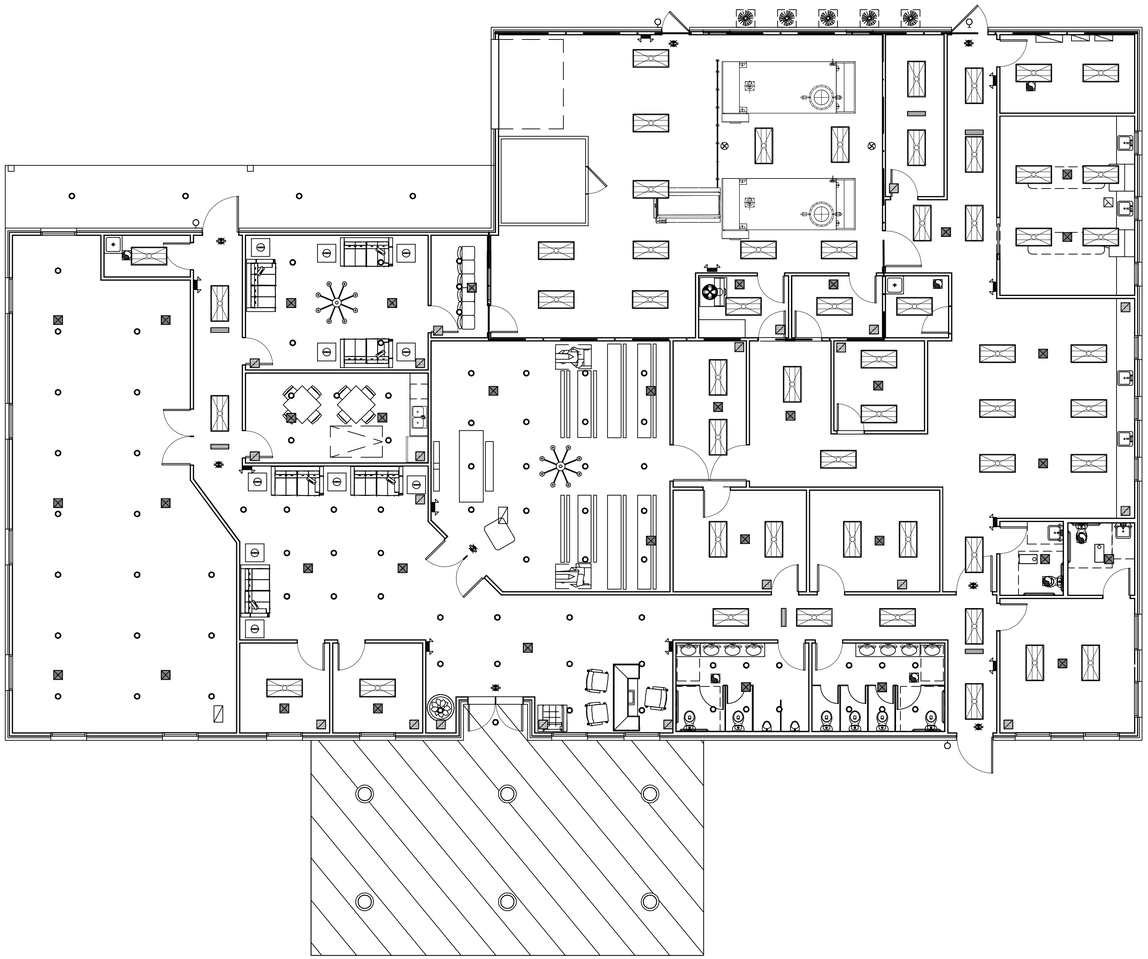

13 REFLECTED CEILING PLAN FLOOR PLAN
SCALE: 1/8"=1'-0"

N

DAMMON ENGINEERING, INC.
LOUISIANA & MISSISSIPPI
www.dammonengineering.com
info@dammonengineering.com
PH: 985.649.5832
Chief Engineer: Brian Mistich, PE
554 Old Spanish Trail
Slidell, LA 70458

REVISIONS

#	DESCRIPTION	DATE

SEAL:

NEW FUNERAL HOME

BOYD FAMILY FUNERAL HOME

4800 DONNAN ROAD
NEW ORLEANS, LA

JOB No:	2398
DATE:	11-06-2020
DRAWN BY:	JAGWA
CHECKED BY:	CKD

This drawing is an instrument of service and is the property of Dammon Engineering, and may not be used or reproduced without the express written consent of Dammon Engineering. Any alterations made to this drawing by other parties are not the responsibility of Dammon Engineering, and shall be borne by the party making such alterations. Any reproduced copies must be signed and sealed to be valid. Contractor shall verify and be responsible for all dimensions and conditions on the job prior to commencement of work. Do not scale drawings. Report any discrepancies to Dammon Engineering.

SHEET TITLE:
REFLECTED CEILING PLAN

DRAWING NUMBER:
A103

SHEET No: 8 of # 21

FILE NAME: J:\1- Commercial\2398 - Boyd Funeral Home\Drawings\Current Drawings\A103 - Reflected Ceiling Plan.dwg PLOT DATE & TIME: Friday, November 6, 2020 8:44:17 AM