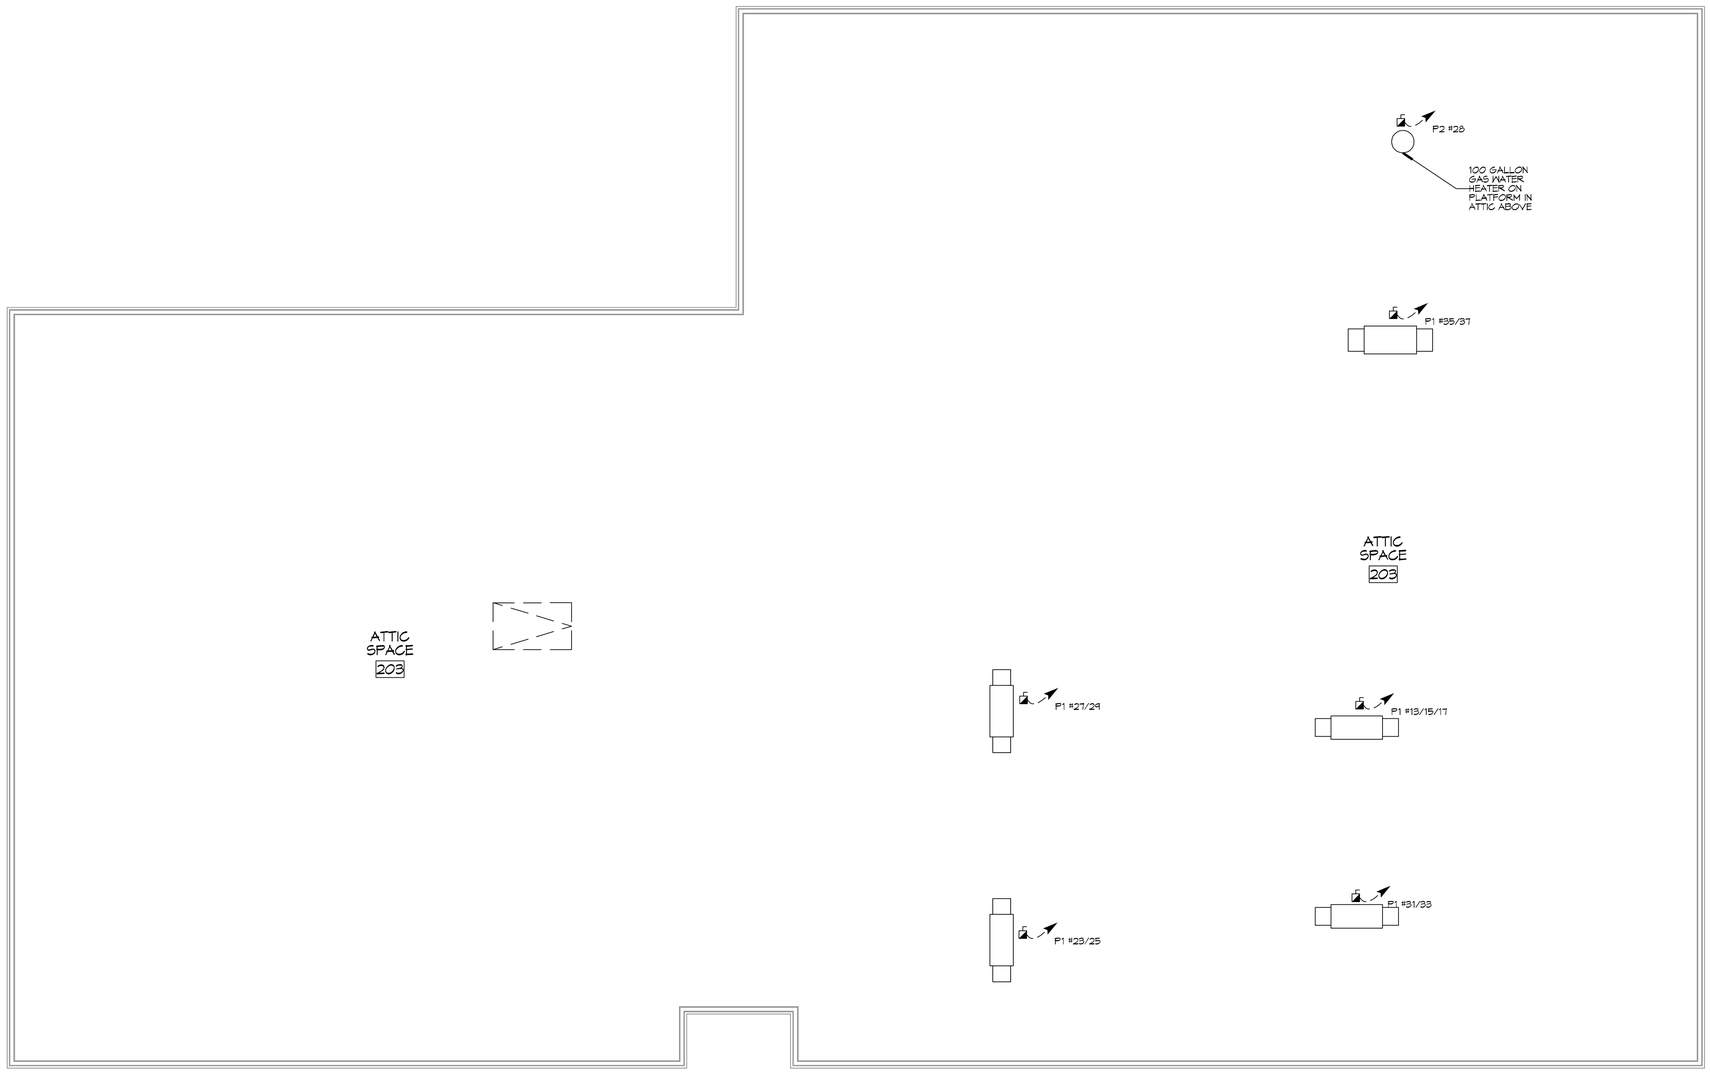

26 ATTIC FLOOR POWER PLAN

SCALE: 3/16"=1'-0"

N

DAMMON ENGINEERING, INC.
LOUISIANA & MISSISSIPPI

www.dammonengineering.com
info@dammonengineering.com
PH: 985.649.5832

Chief Engineer: Brian Mistich, PE
554 Old Spanish Trail
Slidell, LA 70458

REVISIONS

#	DESCRIPTION	DATE

SEAL:

STATE OF LOUISIANA
BRIAN A. MISTICH
License No. 30187
PROFESSIONAL ENGINEER

NEW FUNERAL HOME

BOYD FAMILY FUNERAL HOME

4800 DONMAN ROAD
NEW ORLEANS, LA

JOB No: 2396 | DATE: 11-06-2020
DRAWN BY: JASMYN | CHECKED BY: CKD

The seal on this drawing was applied under, and in compliance with, Louisiana State Law. Any alteration of this document in any way, shall void the validity of the seal. This drawing and all information contained herein is the property of Dammon Engineering, Inc. and shall not be used for any purpose other than that for which it was specifically prepared and delivered. Reproduction or publication of this drawing, in whole or in part, without the written consent of Dammon Engineering, Inc. is prohibited. Only those copies bearing the original seal and signature of the professional engineer shall constitute a valid document.

SHEET TITLE:
ATTIC FLOOR POWER PLAN

DRAWING NUMBER:

E103

SHEET No: 19 of # 21

FILE NAME: J:\+ Commercial\2396 - Boyd Funeral Home\Drawings\Current Drawings\A103 - SECOND FLOOR POWER Plan.dwg PLOT DATE & TIME: Friday, November 6, 2020 8:30:13 AM