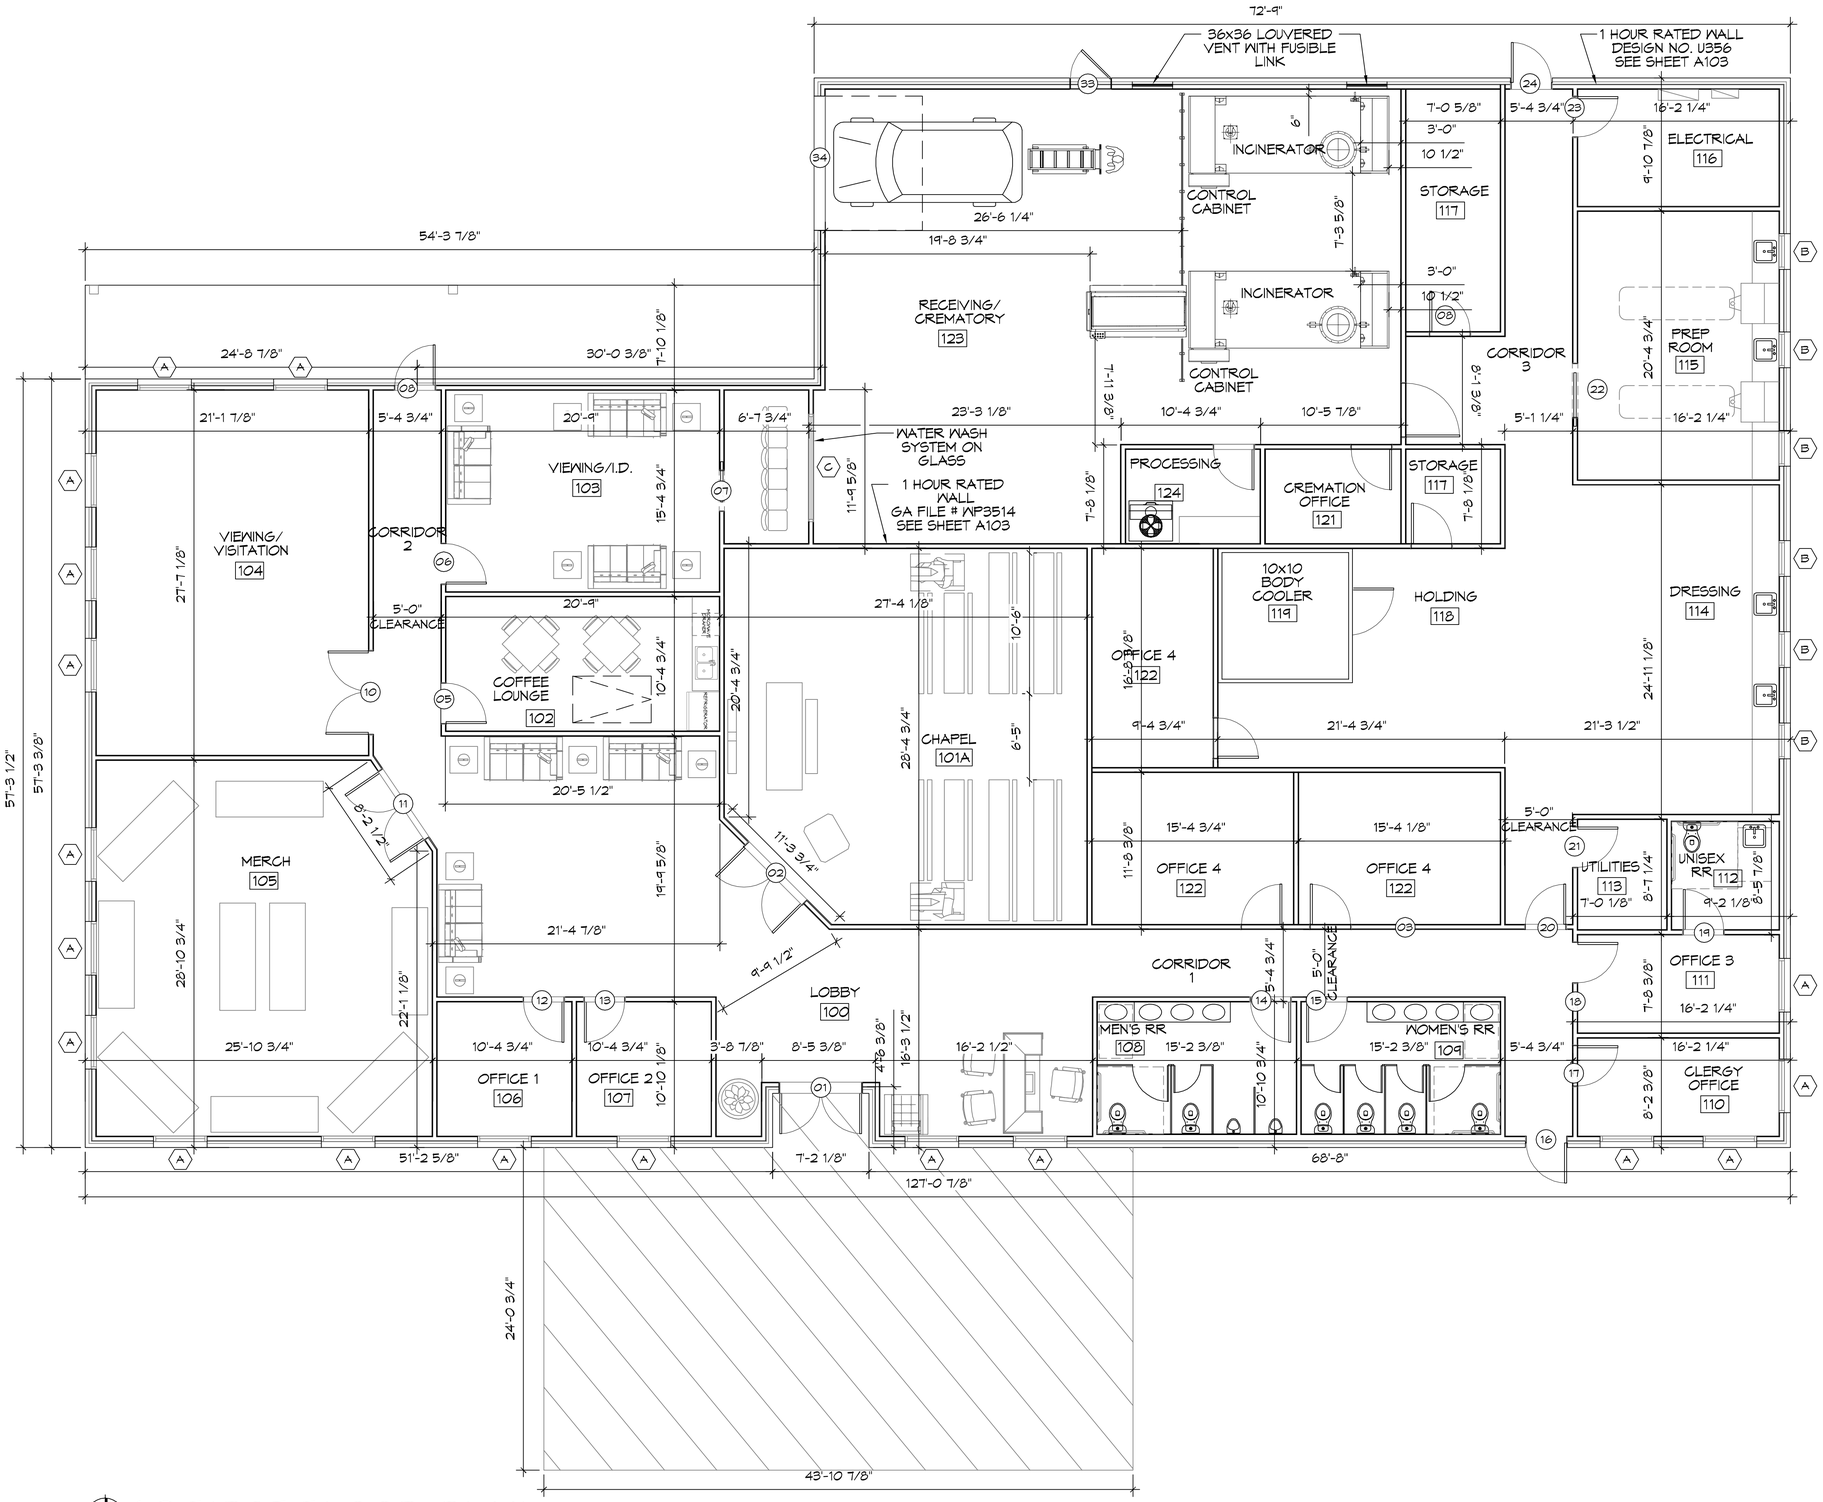

10 FIRST FLOOR PLAN
SCALE: 3/16"=1'-0"

DAMMON ENGINEERING, INC.
LOUISIANA & MISSISSIPPI
www.dammonengineering.com
info@dammonengineering.com
PH: 985.649.5832
Chief Engineer: Brian Mistich, PE
554 Old Spanish Trail
Slidell, LA 70458

#	DESCRIPTION	DATE

REVISIONS

SEAL:

NEW FUNERAL HOME

BOYD FAMILY FUNERAL HOME

4800 DONNAN ROAD
NEW ORLEANS, LA

JOB No:	23-96
DATE:	10-10-2014
DRAWN BY:	JASON
CHECKED BY:	CKD

The above drawings are, and the ideas, designs and arrangements represented thereon are and shall remain the property of Dammon Engineering, Inc. and shall not be used in other work except by written agreement with Dammon Engineering, Inc. Visual contact with these drawings or specifications constitutes acceptance of the foregoing restrictions and agreement by the recipient to protect the rights of Dammon Engineering, Inc. and to return these drawings and specifications upon request.

SHEET TITLE:
FIRST FLOOR PLAN

DRAWING NUMBER:
A101

SHEET No: 8 of # 23