FILE NAME: J:\In Commercial\2425 - Sadie Jane Cooking Club\Drawings\Current Drawings\A103 - Roof Plan.dwg PLOT DATE & TIME: Monday, June 22, 2020 4:29:47 PM

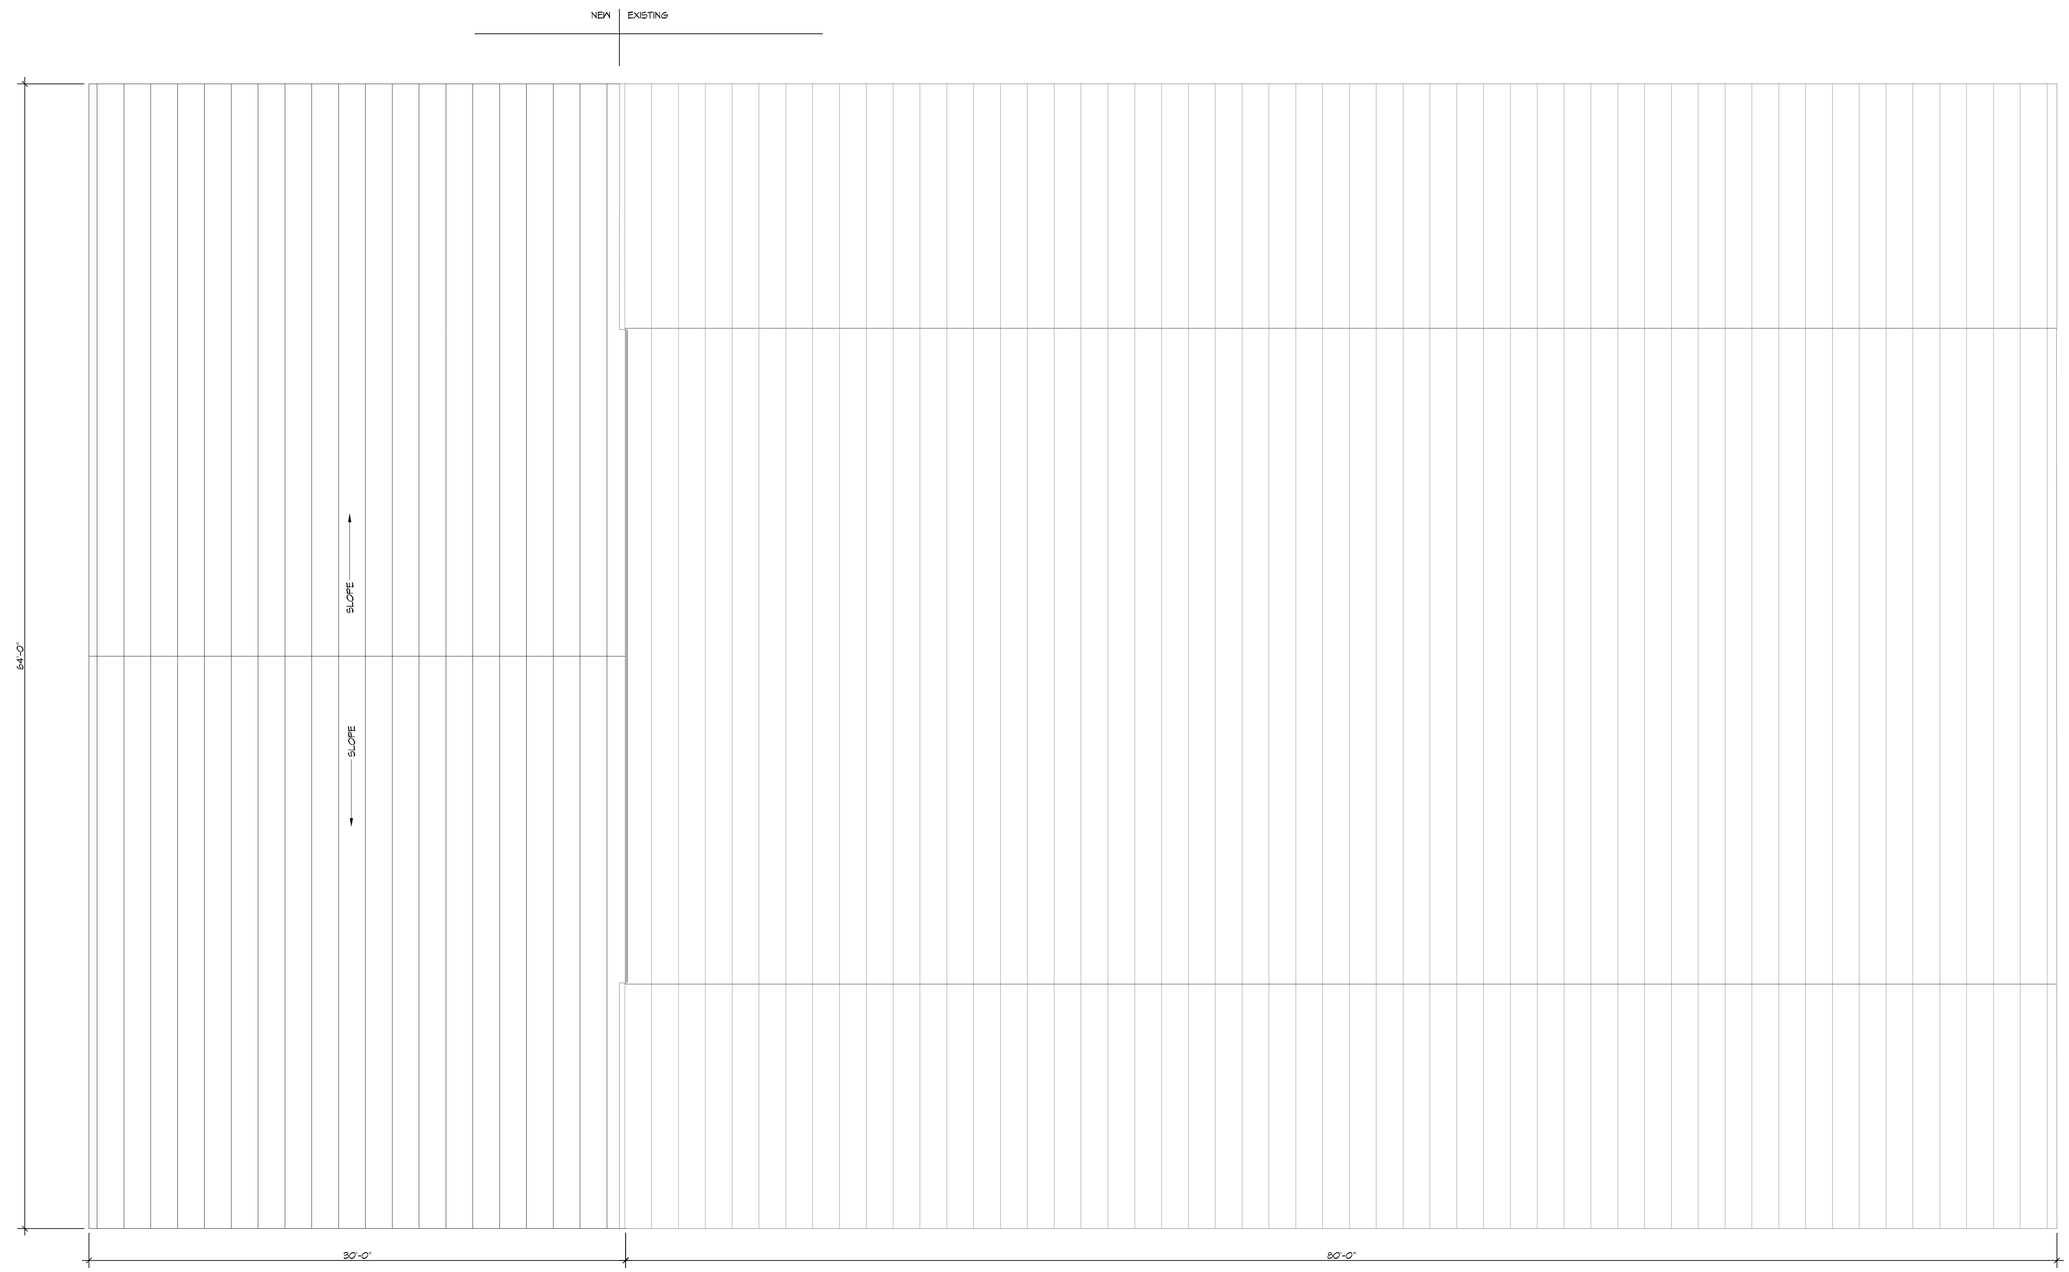

N

6 ROOF PLAN
SCALE: 1/4"=1'-0"

DAMMON ENGINEERING, INC.
LOUISIANA & MISSISSIPPI

Chief Engineer: Brian Mistich, PE
554 Old Spanish Trail
Slidell, LA 70458
www.dammonengineering.com
info@dammonengineering.com
PH: 985.649.5832

REVISIONS

#	DESCRIPTION	DATE

SEAL:

NEW AWNING
THE SADIE JANE

405 COUNTRY CLUB BLVD.
SLIDELL LA. 70458

JOB No:	2425	DATE:	06-22-2020
DRAWN BY:	RLD	CHECKED BY:	CKD

The client is the sole owner of the plans, images and other expressions (documents) furnished to the client by Dammon Engineering. These documents are and shall remain the property of Dammon Engineering and are protected by federal copyright laws. The client shall not make any alterations to the documents without the written consent of Dammon Engineering. Dammon Engineering, Inc. shall not be responsible for any alterations and/or reproductions of the documents for any purpose other than those agreed to by Dammon Engineering, Inc.

SHEET TITLE:
ROOF PLAN

DRAWING NUMBER:
A103

SHEET No: 5 of 6