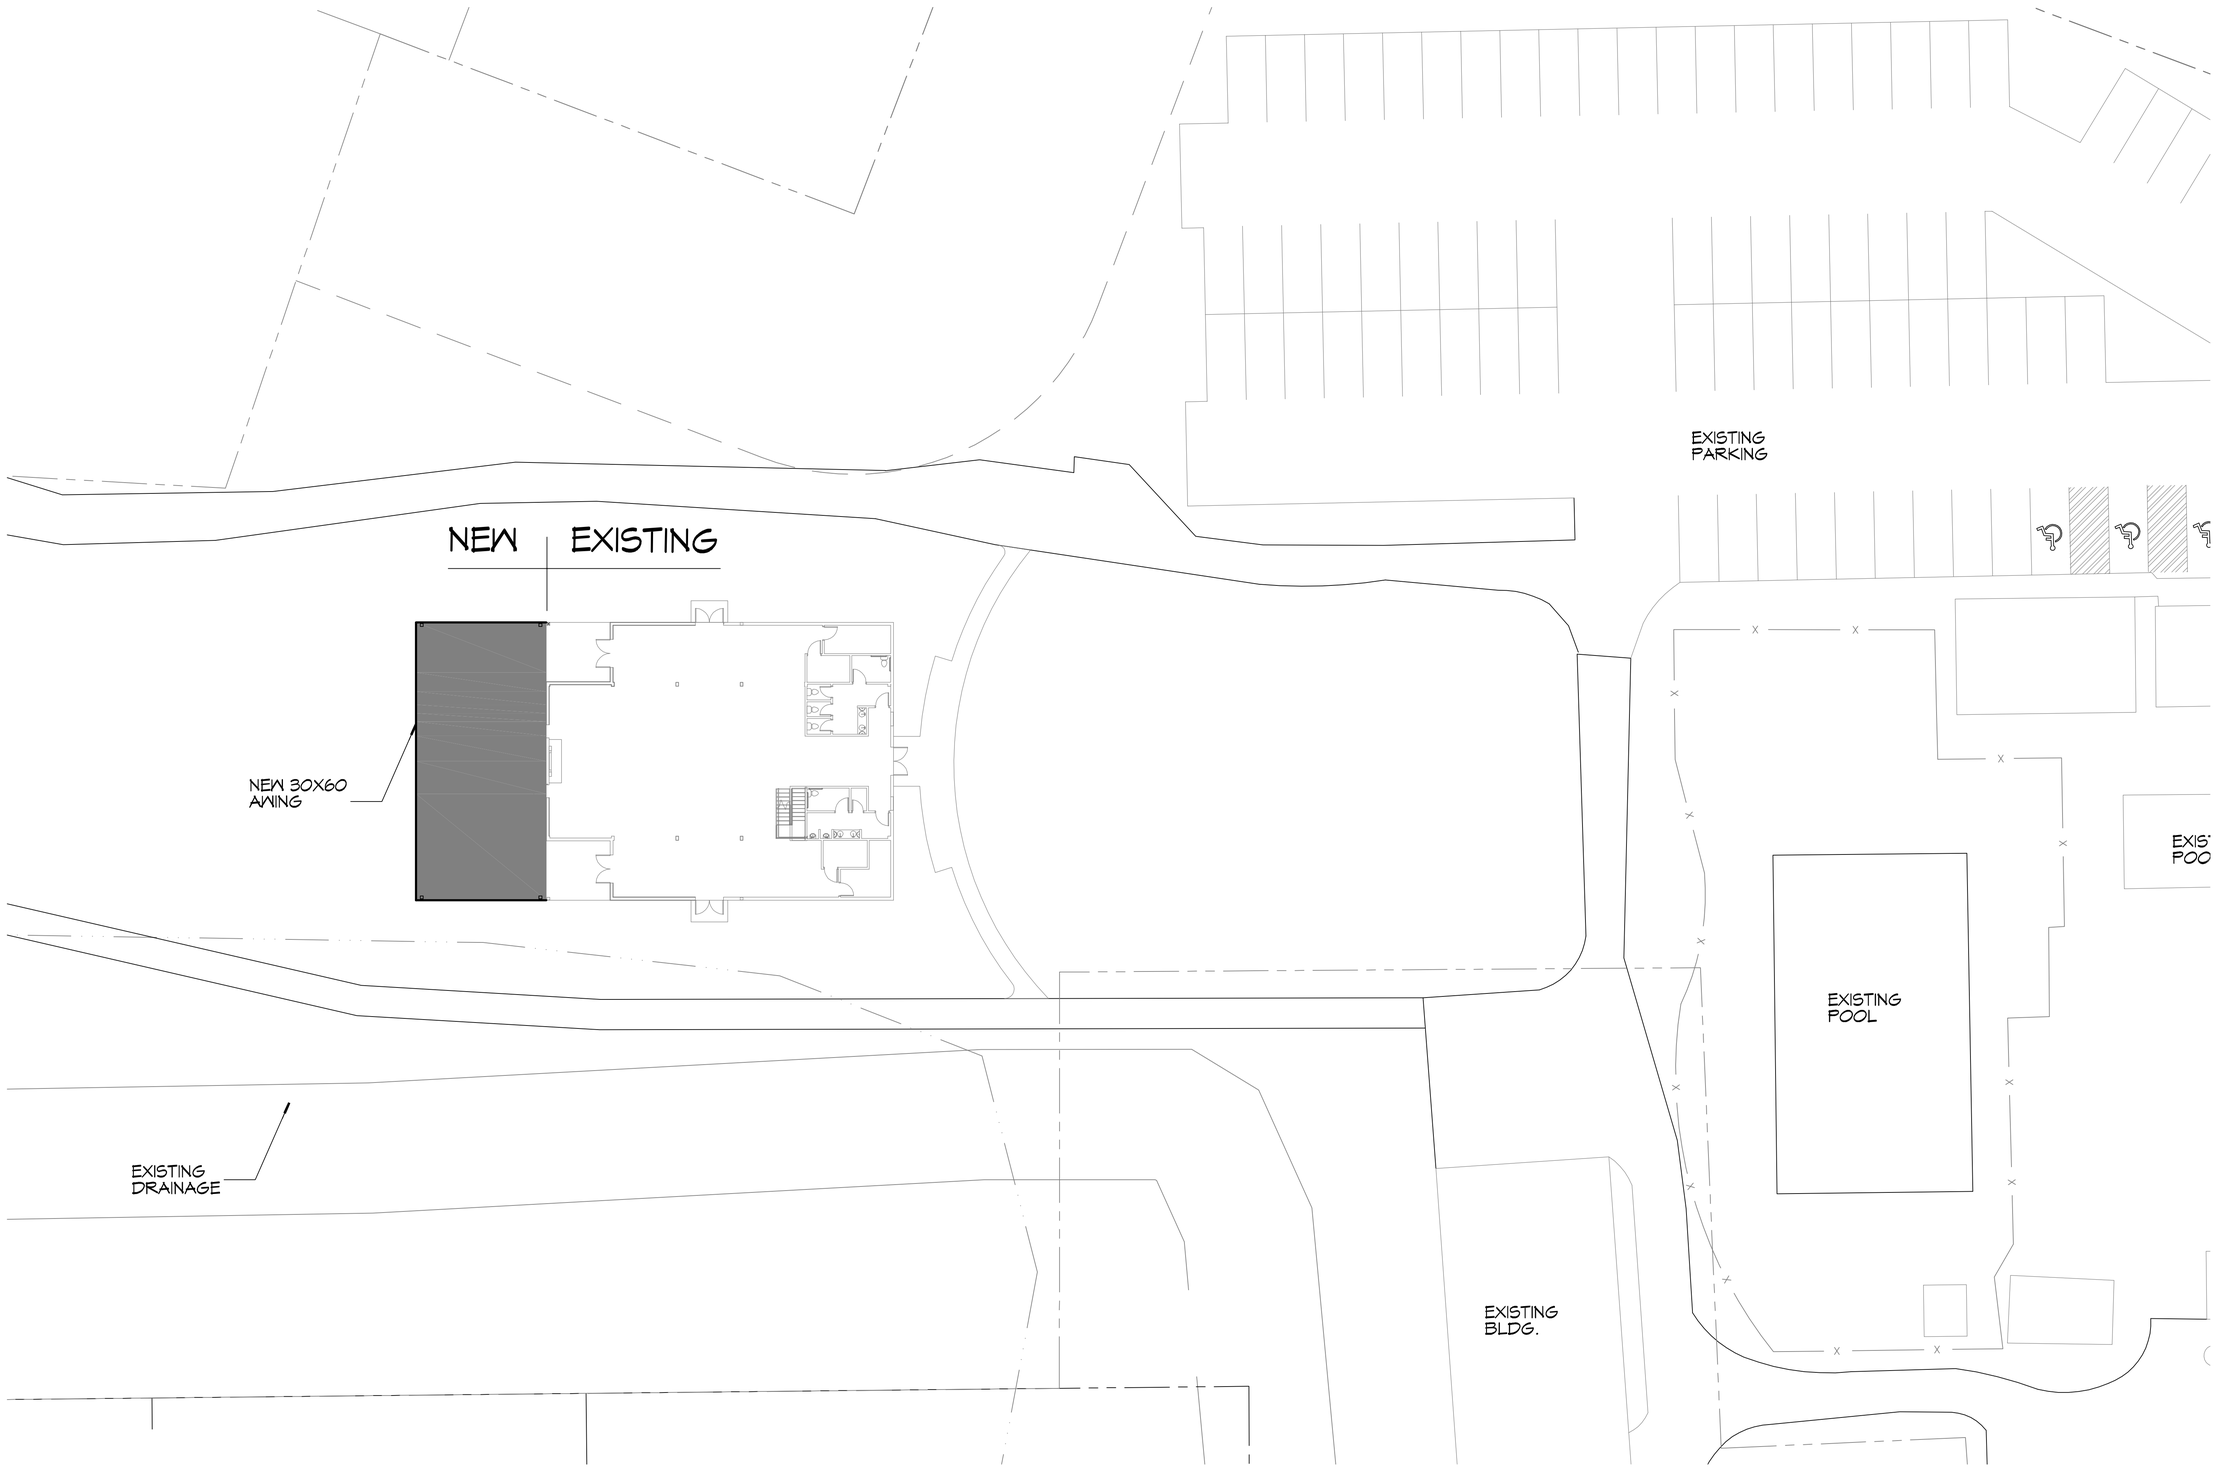

1 SITE PLAN
SCALE: 1"=30'-0"

DAMMON
ENGINEERING, INC.
LOUISIANA & MISSISSIPPI
www.dammonengineering.com
info@dammonengineering.com
PH: 985.649.5832
Chief Engineer: Brian Mistich, PE
554 Old Spanish Trail
Slidell, LA 70458

REVISIONS

#	DESCRIPTION	DATE

SEAL:

NEW AWNING
THE SADIE JANE
425 COUNTRY CLUB BLVD.
SLIDELL LA 70458

JOB No:	2423	DATE:	06-22-2020
DRAWN BY:	CKD	CHECKED BY:	BAM

This drawing, as an instrument of service, is and shall remain the property of Dammon Engineering. All reports, drawings, specifications, and other data or documents prepared by Dammon Engineering, or its consultants, in connection with this project, shall be delivered to Dammon Engineering upon completion of the work, and may not be used for any purpose not connected with this project without written consent of Dammon Engineering. Reuse, copy or disclose drawings, specifications and other data or documents for any purpose not connected with this project is prohibited.

SHEET TITLE:
SITE PLAN

DRAWING NUMBER:
C101

SHEET No: 2 of 6

FILE NAME: J:\- Dammon\2423 - Sadie Jane Country Club\Drawings\Current Drawings\C101 - Site Plan.dwg PLOT DATE & TIME: Monday, June 29, 2020 4:27:28 PM