FILE NAME: J:_Commercial\2423 - Sadie Jane Society Club\Drawings\Current Drawings\E101 - Power and Lighting.dwg PLOT DATE & TIME: Monday, June 22, 2020 4:23:59 PM

LEGEND

	GFCI DUPLEX RECEPTACLE
	BIG ASS FAN

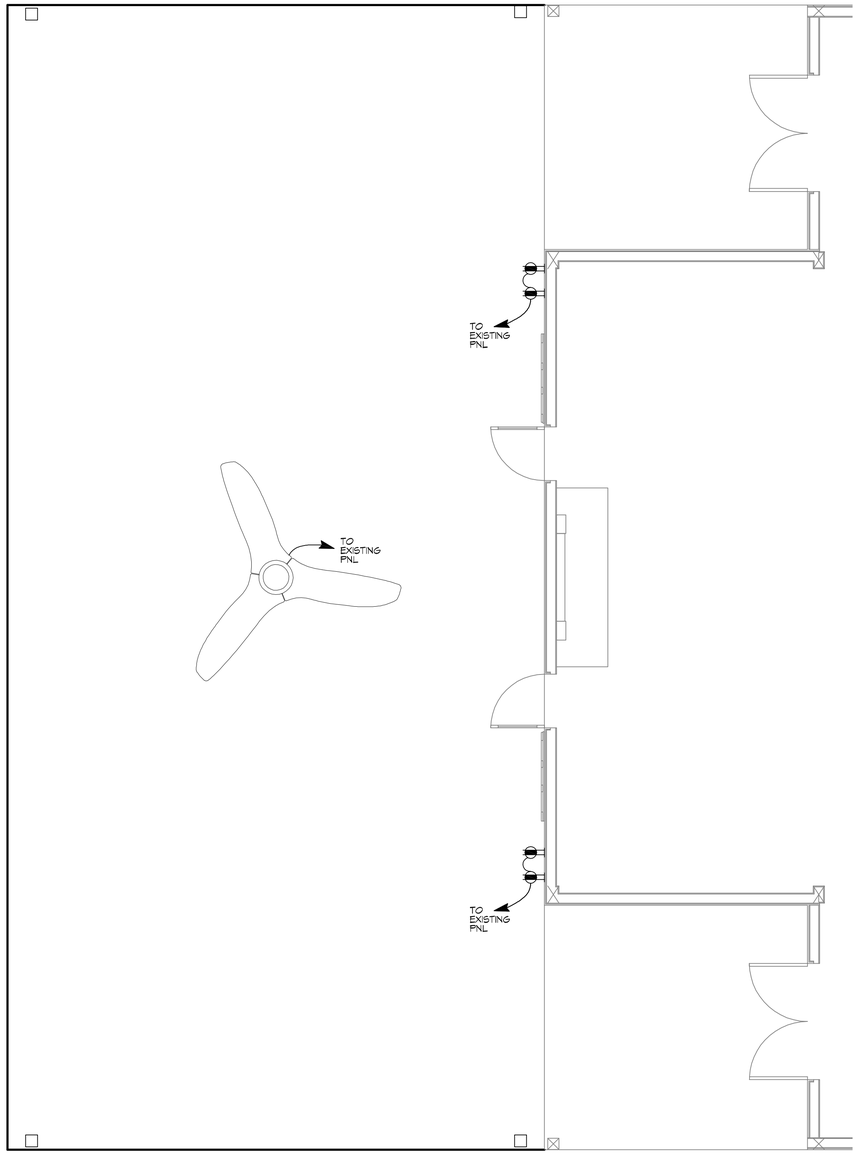

N

1 ELECTRICAL FLOOR PLAN-POWER

SCALE: 1/4"=1'-0"

DAMMON ENGINEERING, INC.
LOUISIANA & MISSISSIPPI
www.dammonengineering.com
info@dammonengineering.com
PH: 985.649.5832
Chief Engineer: Brian Mistich, PE
554 Old Spanish Trail
Slidell, LA 70458

REVISIONS

#	DESCRIPTION	DATE

SEAL:

NEW AWNING

THE SADIE JANE

405 COUNTRY CLUB BLVD.
SLIDELL LA. 70458

JOB No:	2423	DATE:	06-22-2020
DRAWN BY:	CKD	CHECKED BY:	CKD

This drawing is an instrument of service, design and arrangements represented thereby are property of Dammon Engineering. Reproduction or publication in whole or in part, without the written permission of Dammon Engineering, is prohibited. Any alterations made to this drawing by parties other than Dammon Engineering, shall be done at the sole risk of the party making such changes and without liability to Dammon Engineering. Those persons who utilize these drawings for electronic data conversion or other purposes assume all risk for the accuracy of the data.

SHEET TITLE:
ELECTRICAL FLOOR PLAN - POWER

DRAWING NUMBER:

E101

SHEET No: 6 of 6