FILE NAME: J:\Commercial\2423 - Sadie Jane Cicotte Club\Drawings\Current Drawings\A103 - Roof Plan.dwg PLOT DATE & TIME: Tuesday, June 23, 2020 3:19:43 PM

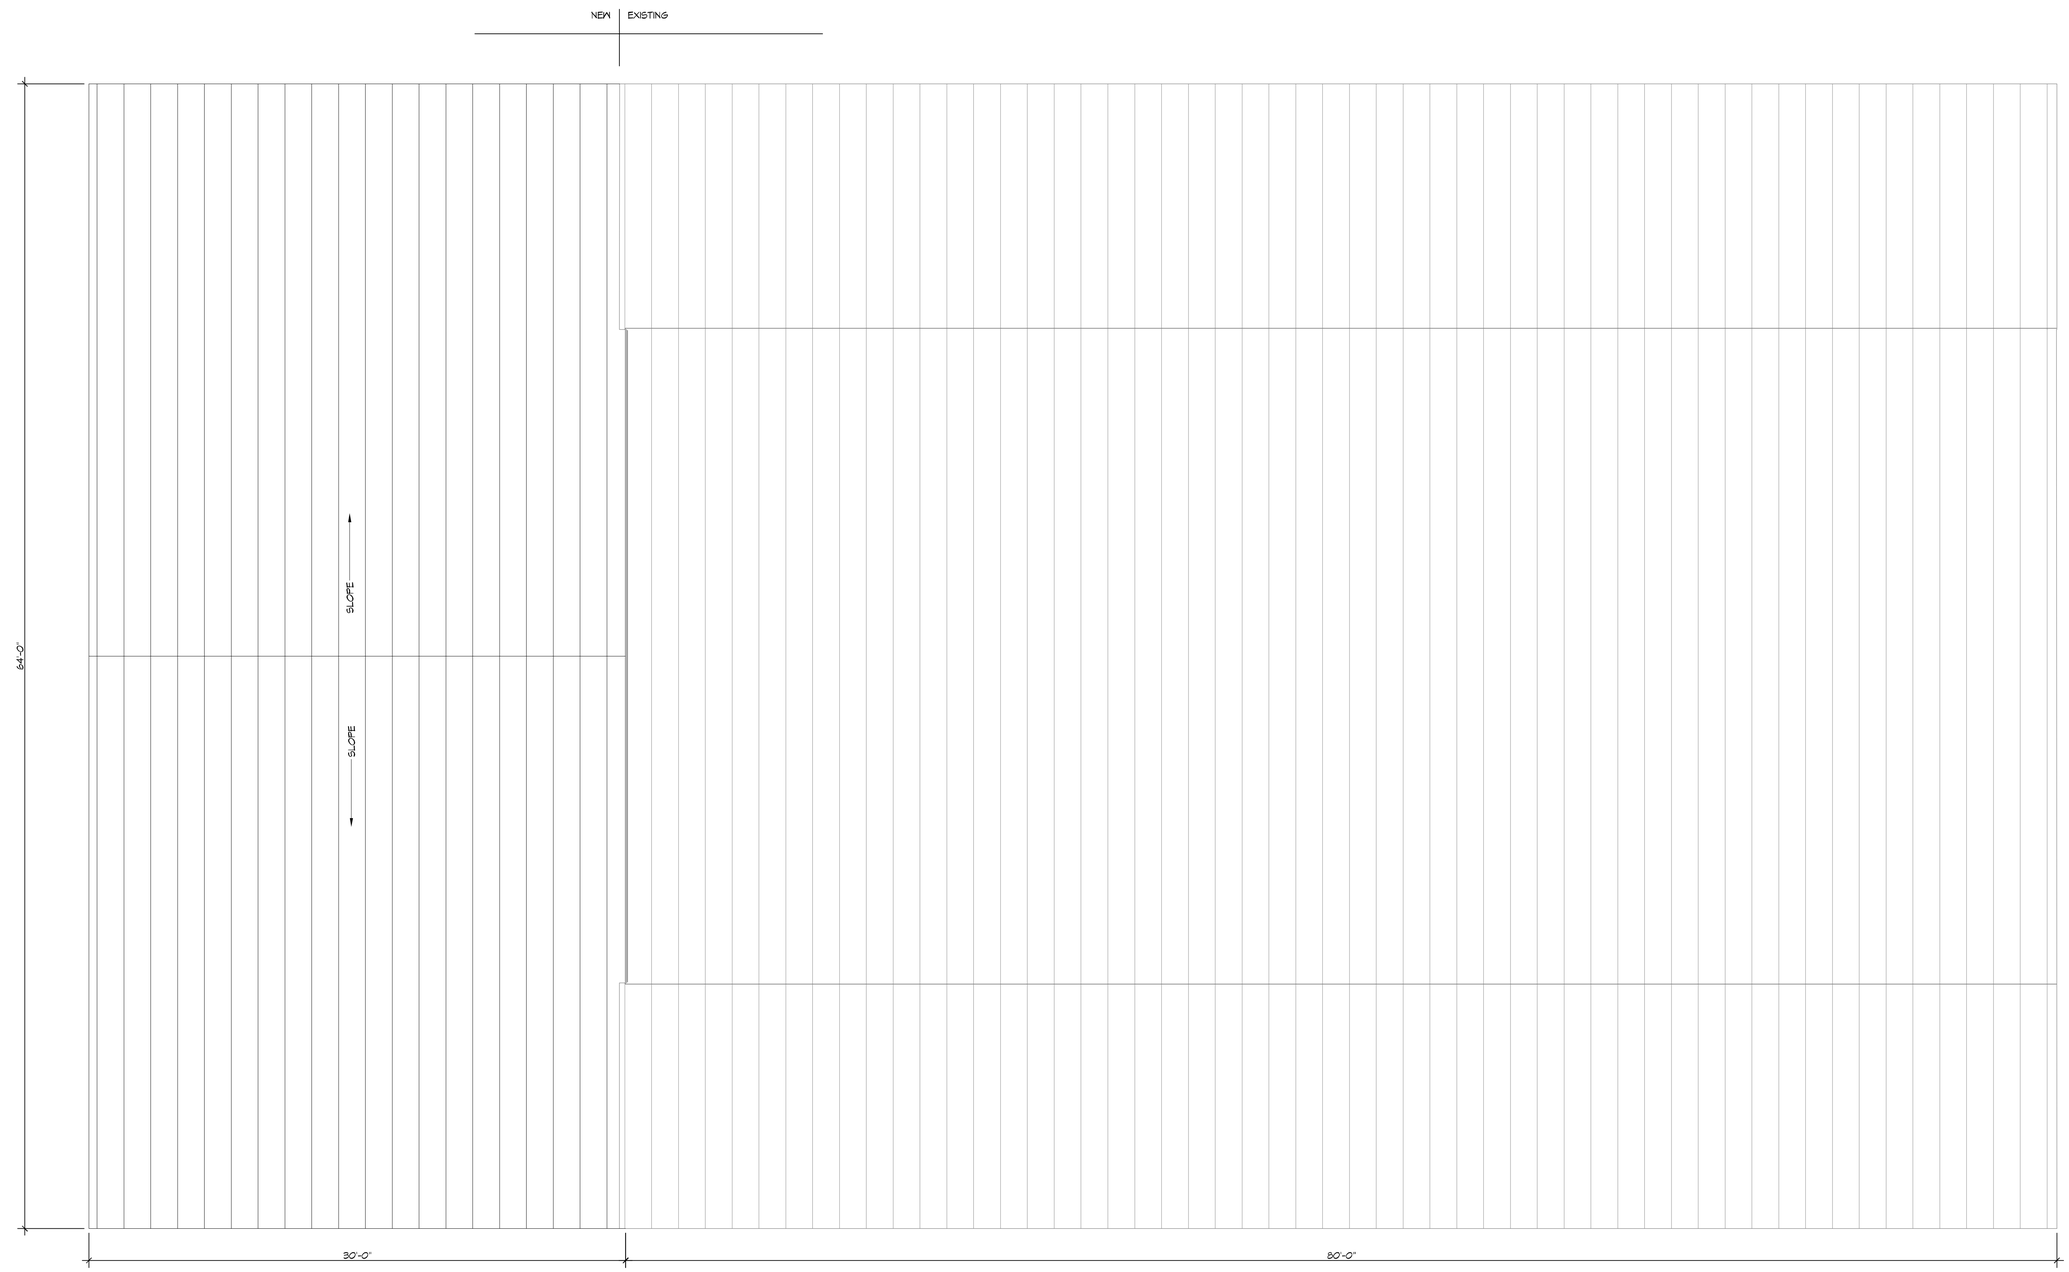

N

6 ROOF PLAN
SCALE: 1/4"=1'-0"

DAMMON ENGINEERING, INC.
LOUISIANA & MISSISSIPPI

Chief Engineer: Brian Mistich, PE
554 Old Spanish Trail
Slidell, LA 70458
www.dammonengineering.com
info@dammonengineering.com
PH: 985.649.5832

REVISIONS

#	DESCRIPTION	DATE

SEAL:

NEW AWNING
THE SADIE JANE

405 COUNTRY CLUB BLVD.
SLIDELL LA. 70458

JOB No:	2423	DATE:	06-23-2020
DRAWN BY:	RLD	CHECKED BY:	CKD

The drawings and specifications, images and other expressions (electronic or otherwise) contained herein are the property of Dammon Engineering and are not to be used for any purpose other than those specifically authorized by Dammon Engineering. Any other use, reproduction or distribution without the express written consent of Dammon Engineering, is prohibited. Copyright © 2020 Dammon Engineering

SHEET TITLE:
ROOF PLAN

DRAWING NUMBER:
A103

SHEET No: 5 of 6