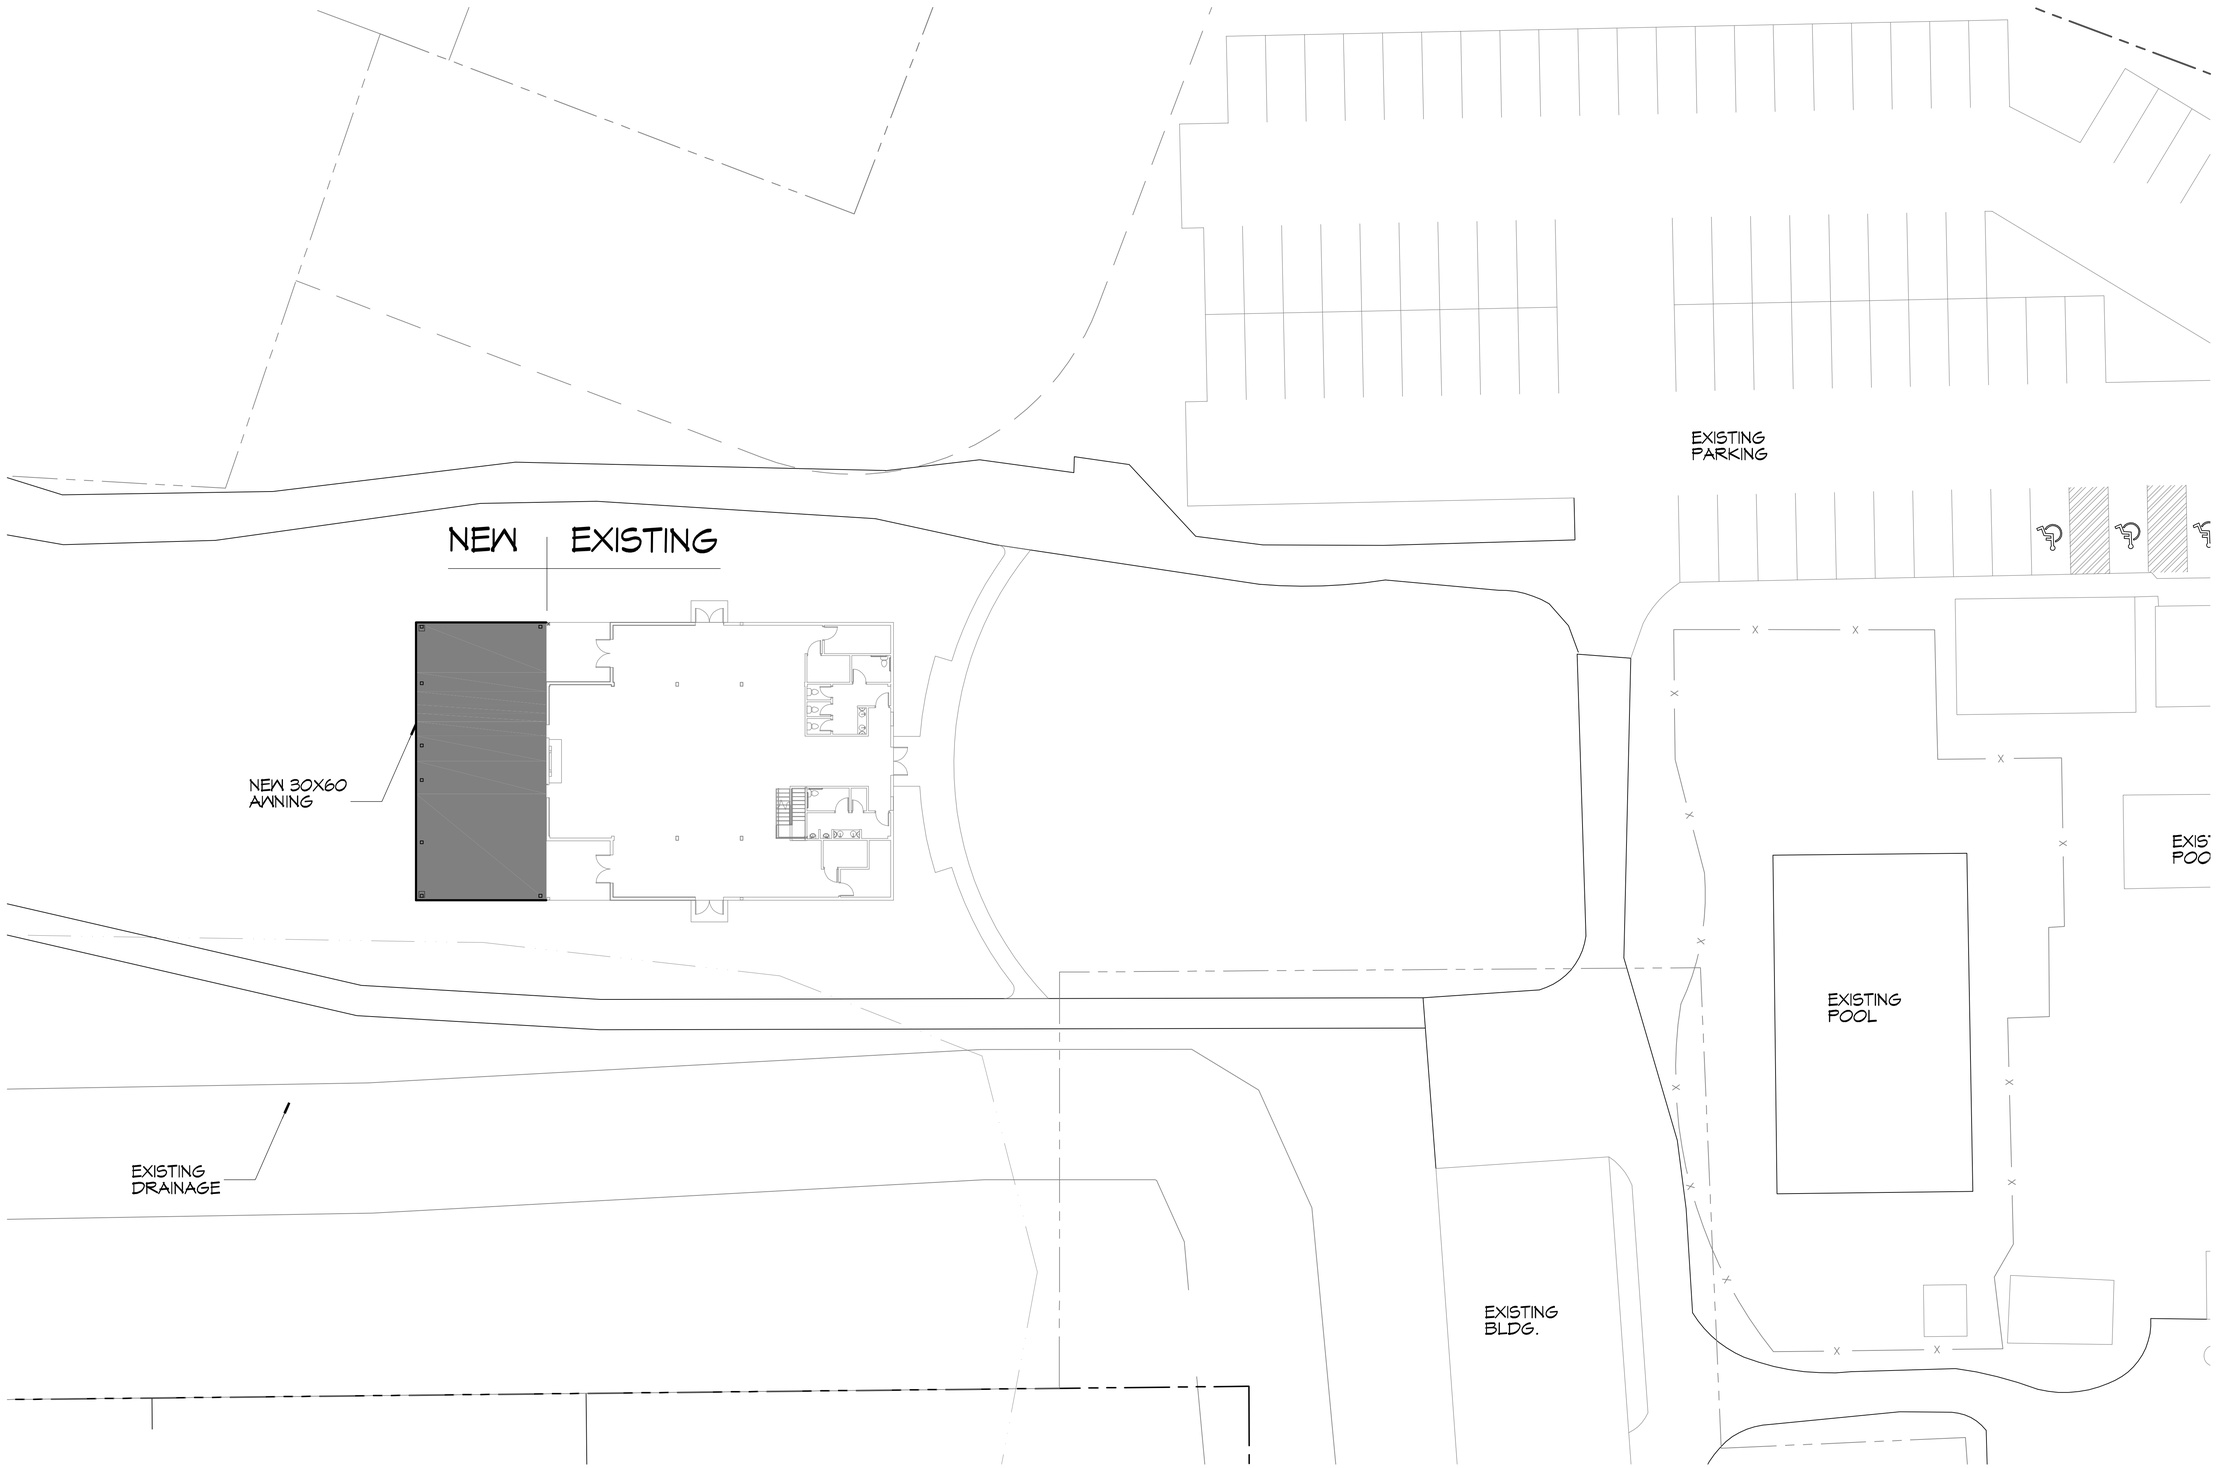

N

1 SITE PLAN
SCALE: 1"=30'-0"

DAMMON
ENGINEERING, INC.
LOUISIANA & MISSISSIPPI
www.dammonengineering.com
info@dammonengineering.com
PH: 985.649.5832
Chief Engineer: Brian Mistich, PE
554 Old Spanish Trail
Slidell, LA 70458

REVISIONS

#	DESCRIPTION	DATE

SEAL:

STATE OF LOUISIANA
BRIAN A. MISTICH
License No. 30187
PROFESSIONAL ENGINEER

NEW AWNING
THE SADIE JANE
405 COUNTRY CLUB BLVD.
SLIDELL LA 70458

JOB No:	2423	DATE:	07-14-2020
DRAWN BY:	GKD	CHECKED BY:	BAM

The plans, drawings, and specifications, in hard and electronic representation, thereto or pertinent, shall remain the property of Dammon Engineering, Inc. and such shall not be used for any purpose other than the specific project for which they were prepared. Any reproduction, in whole or in part, without the express written consent of Dammon Engineering, Inc. is prohibited. Any modifications made to these documents without the express written consent of Dammon Engineering, Inc. shall be at the sole risk of the person or entity making such modifications and shall be deemed a material alteration of the original work product.

SHEET TITLE:
SITE PLAN

DRAWING NUMBER:
C101

SHEET No: 2 of 7