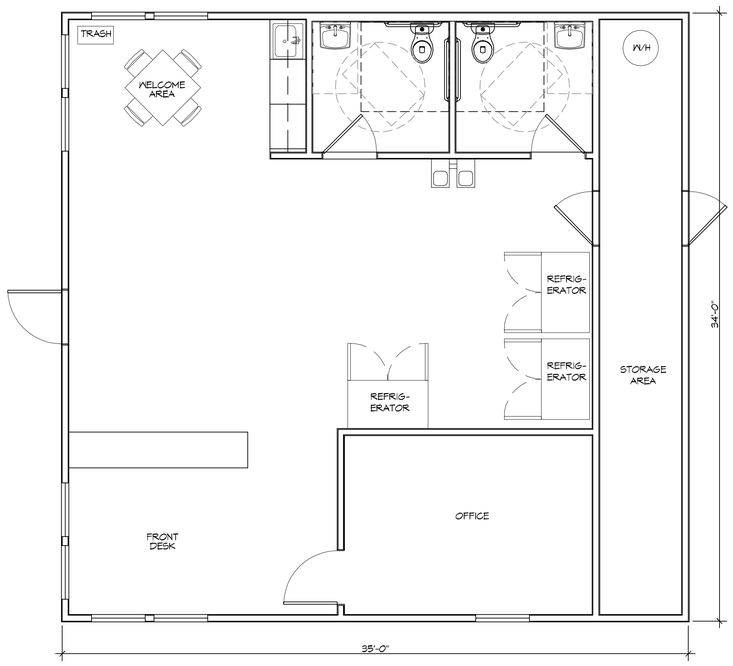

N

2 OFFICE FLOOR PLAN
SCALE: 1/4"= 1'-0"

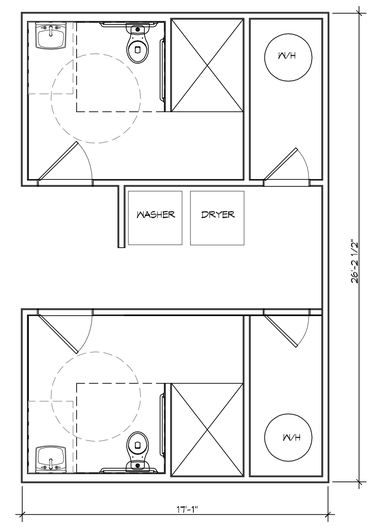

N

3 BATHROOM FLOOR PLAN
SCALE: 1/4"= 1'-0"

DAMMON ENGINEERING, INC.
LOUISIANA & MISSISSIPPI
www.dammonengineering.com
info@dammonengineering.com
PH: 985.649.5832
Chief Engineer: Brian Alstich, PE
554 Old Spanish Trail
Slidell, LA 70458

REVISIONS

#	DESCRIPTION	DATE

SEAL:

NEW RECREATIONAL R/V SITE
FRANK MANGANO
MISSISSIPPI

JOB No:	2020	DATE:	01-25-2021
DRAWN BY:	RLD	CHECKED BY:	CKD

The plans drawings and specifications, designs and drawings represent intellectual property of Dammon Engineering. Any reproduction or distribution of these drawings and specifications without the written consent of Dammon Engineering, Inc. is prohibited. Any modifications made to these drawings and specifications without the written consent of Dammon Engineering, Inc. shall release Dammon Engineering, Inc. from all liability for such modifications. Contact Dammon Engineering, Inc. for "Record Drawings" and specifications upon completion of project.

SHEET TITLE:
FLOOR PLAN

DRAWING NUMBER:
A101

SHEET No: 4 of 1

FILE NAME: J:\+ Commercial\Frank Mangano, Rv Site MS\Contract Drawings\A101 - Floor Plans.dwg PLOT DATE & TIME: Monday, January 25, 2021 8:24:52 AM