PARKING

1 - WELCOME OFFICE 1,400 SQ. FT. WITH 15 PARKING PLACES

5 - SHOWER / WASHER AREA = 607 SQ. FT. EACH

R/V PARKING

38 - 21' X 30' R/V PADS
54 - 21' X 70' R/V PADS

TOTAL OF 92 PARKING PADS

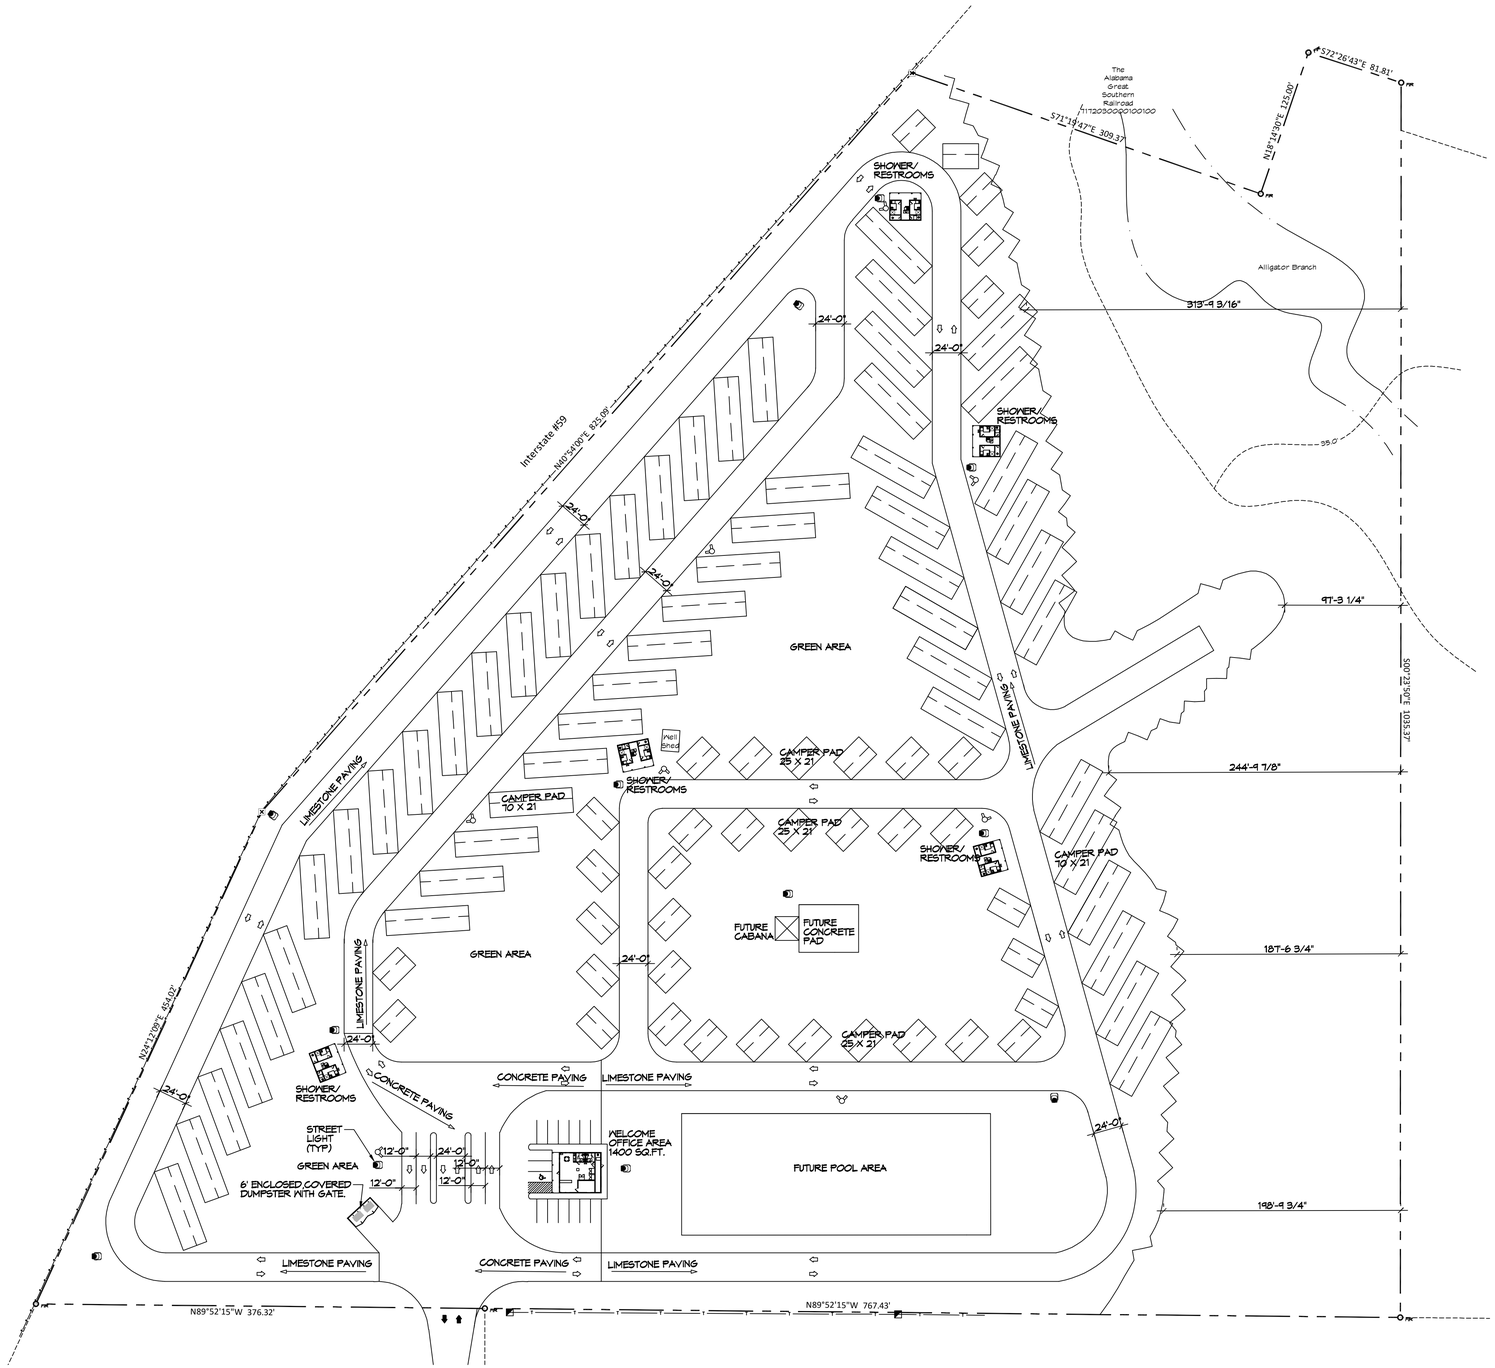

1 NEW RECREATIONAL R/V SITE
SCALE: 1" = 60'-0"

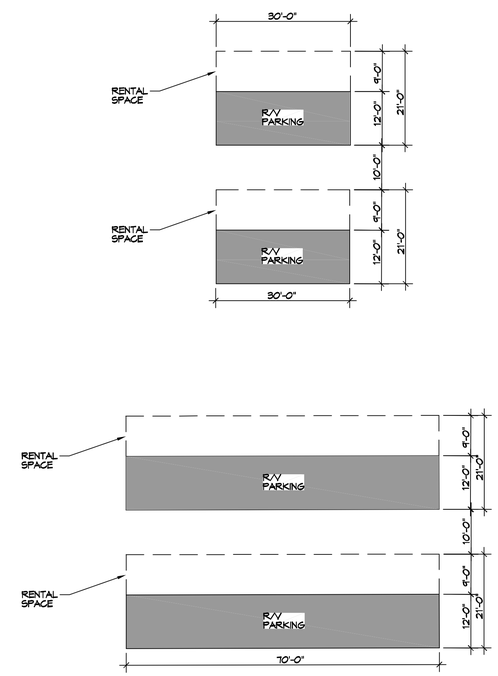

2 TYPICAL R/V PAD LAYOUT
SCALE: 1/16" = 1'-0"

DAMMON ENGINEERING, INC.
LOUISIANA & MISSISSIPPI
www.dammonengineering.com
info@dammonengineering.com
PH: 985.649.5832
Chief Engineer: Brian Mistich, PE
554 Old Spanish Trail
Slidell, LA 70458

#	DESCRIPTION	DATE

REVISIONS

SEAL:

NEW RECREATIONAL R/V SITE
EXIT 1 R.V. RESORT, LLC.
G-TOE MEITZER ROAD
NICHOLSON HS HISSISSIPPI 39466

JOB No:	2456
DATE:	01-31-2022
DRAWN BY:	CKD
CHECKED BY:	CKD

The design drawings and specifications, including all designs and documents described in and made certain for the property of Dammon Engineering, and no such client shall be granted a license to use the instruments of service without the express written consent of Dammon Engineering. Reproducing, copying or assigning to any other or additional project or extensions to this project without written consent of Dammon Engineering. Please contact www.dammonengineering.com for more information.

SHEET TITLE:
OVERALL R/V SITE PLAN

DRAWING NUMBER:

C101

SHEET No: 1 of 1