


## HIGH VOLTAGE PRIMARY RISER DIAGRAM

SCALE: NTS

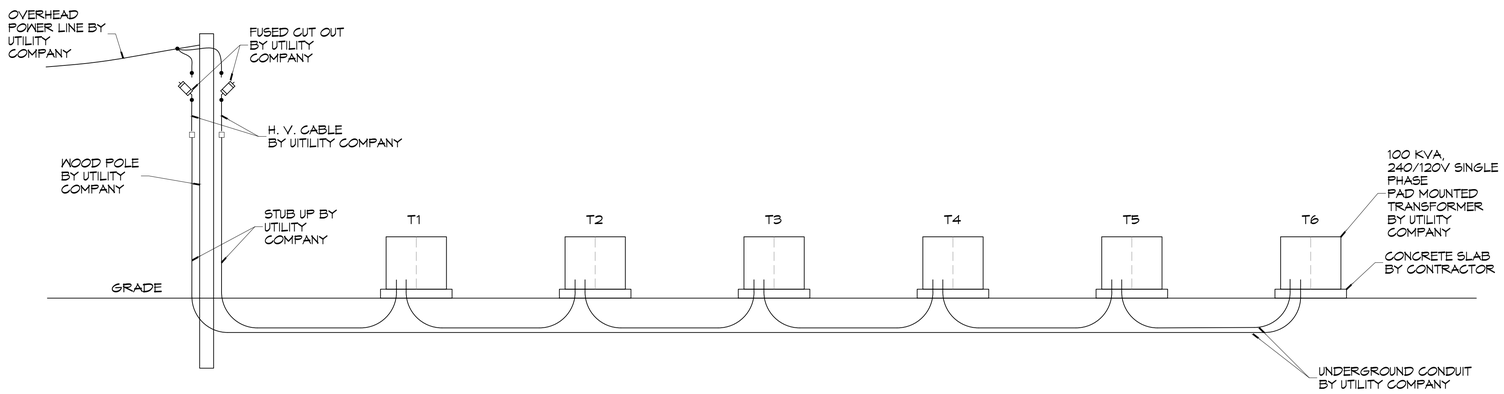


## TYPICAL LOW VOLTAGE DIAGRAM

SCALE: NTS

DAMMON ENGINEERING, INC.
LOUISIANA & MISSISSIPPI
www.dammonengineering.com
info@dammonengineering.com
PH: 985.649.5832
Chief Engineer: Brian Mistich, PE
154 Old Spanish Trail
Slidell, LA 70458

REVISIONS
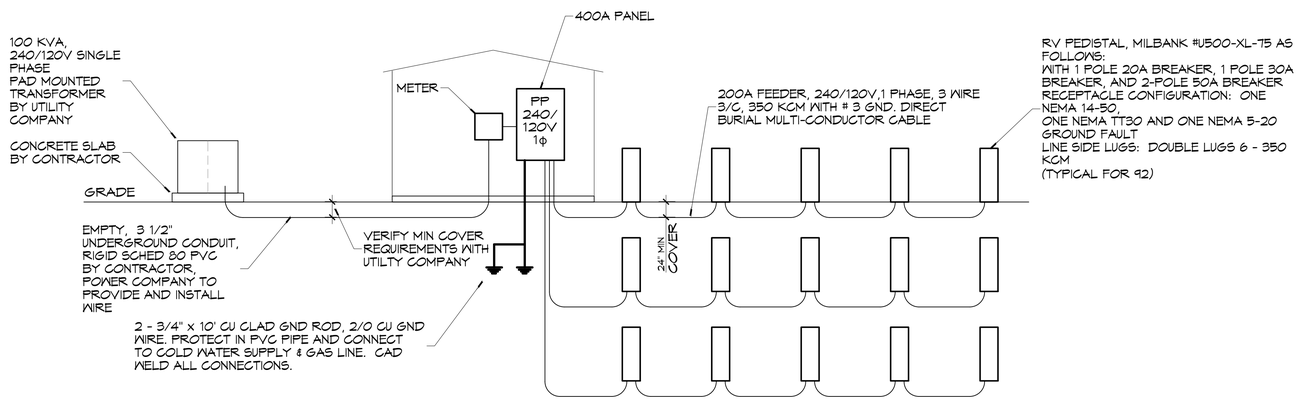
| # | DESCRIPTION | DATE |
|---|---|---|

SEAL:

BRIAN A. MISTICH
LICENSED PROFESSIONAL ENGINEER
20371
STATE OF MISSISSIPPI

NEW RECREATIONAL R/V SITE

# EXIT 1 R.V. RESORT, LLC.

GLYDE METZIER ROAD
NICHOLSON MS MISSISSIPPI 39466

| JOB No: | 2436 | DATE: | 04-11-2022 |
|---|---|---|---|
| DRAWN BY: | DD/JTL | CHECKED BY: | BAM |

These plans are and shall remain the property of Dammon Engineering, and are not to be used in any way without the permission of Dammon Engineering. All rights reserved. Unauthorized use of these plans without the permission of Dammon Engineering will be subject to legal action.

SHEET TITLE:
ELECTRICAL RISER DIAGRAMS

DRAWING NUMBER:

E102

SHEET No: 17 of 19