PLANNING

ZONED C-4
HIGHWAY COMMERCIAL

PARKING

1 SPACE PER 300 SQ. FT. OF SHOWROOM
AREA: 1,300 / 300 = 5 REQUIRED

PLUS 1 SPACE PER EMPLOYEE = 7 SPACES

TOTAL PARKING SPACES REQUIRED = 12

TOTAL OF PARKING SPACES PROVIDED = 20

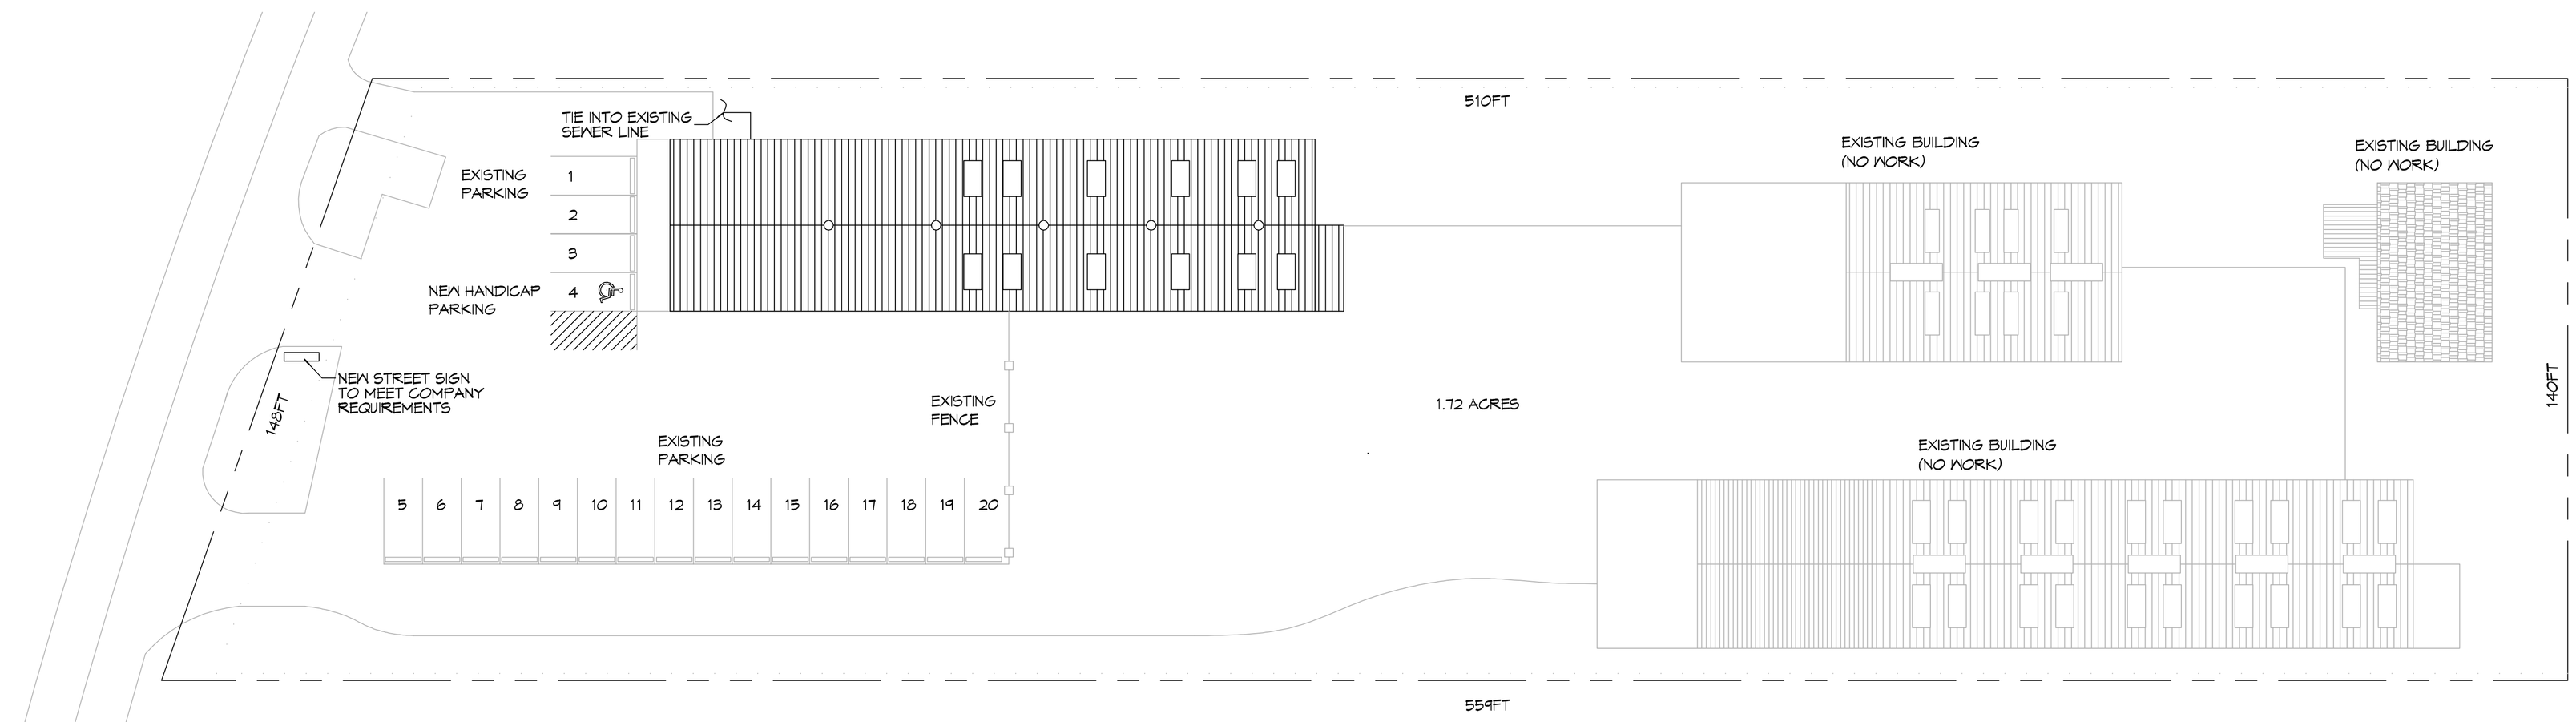

N

SITE PLAN
SCALE: 1"=20'

DAMMON ENGINEERING, INC.
LOUISIANA & MISSISSIPPI
www.dammonengineering.com
info@dammonengineering.com
PH: 985.649.5832
Chief Engineer: Brian Mistich, PE
554 Old Spanish Trail
Slidell, LA 70458

REVISIONS

#	DESCRIPTION	DATE

SEAL:

MEINEKE

MEINEKE CAR CARE CENTER

722 EAST I-10 SERVICE ROAD
SLIDELL, LA 70458

JOB No: 2442 DATE: 06/17/2021

DRAWN BY: CKD CHECKED BY: CKD

This drawing is copyrighted. Copyright 2021 Dammon Engineering, Inc. Any use or reproduction of this drawing or any part thereof without written consent of Dammon Engineering, Inc. is prohibited. Dammon Engineering, Inc. assumes no responsibility for any alterations made to this drawing or any part thereof by others. All rights are reserved under the Pan American and International Copyright Conventions.

SHEET TITLE:
SITE PLAN

DRAWING NUMBER:
C101

SHEET No: 3 of # 8