PLANNING

ZONED C-4
HIGHWAY COMMERCIAL

PARKING

1 SPACE PER 300 SQ. FT. OF SHOWROOM
AREA: 1,300 / 300 = 5 REQUIRED

PLUS 1 SPACE PER EMPLOYEE = 7 SPACES

TOTAL PARKING SPACES REQUIRED = 12

TOTAL OF PARKING SPACES PROVIDED = 19

DRAINAGE LEGEND

DRAINAGE SLOPE

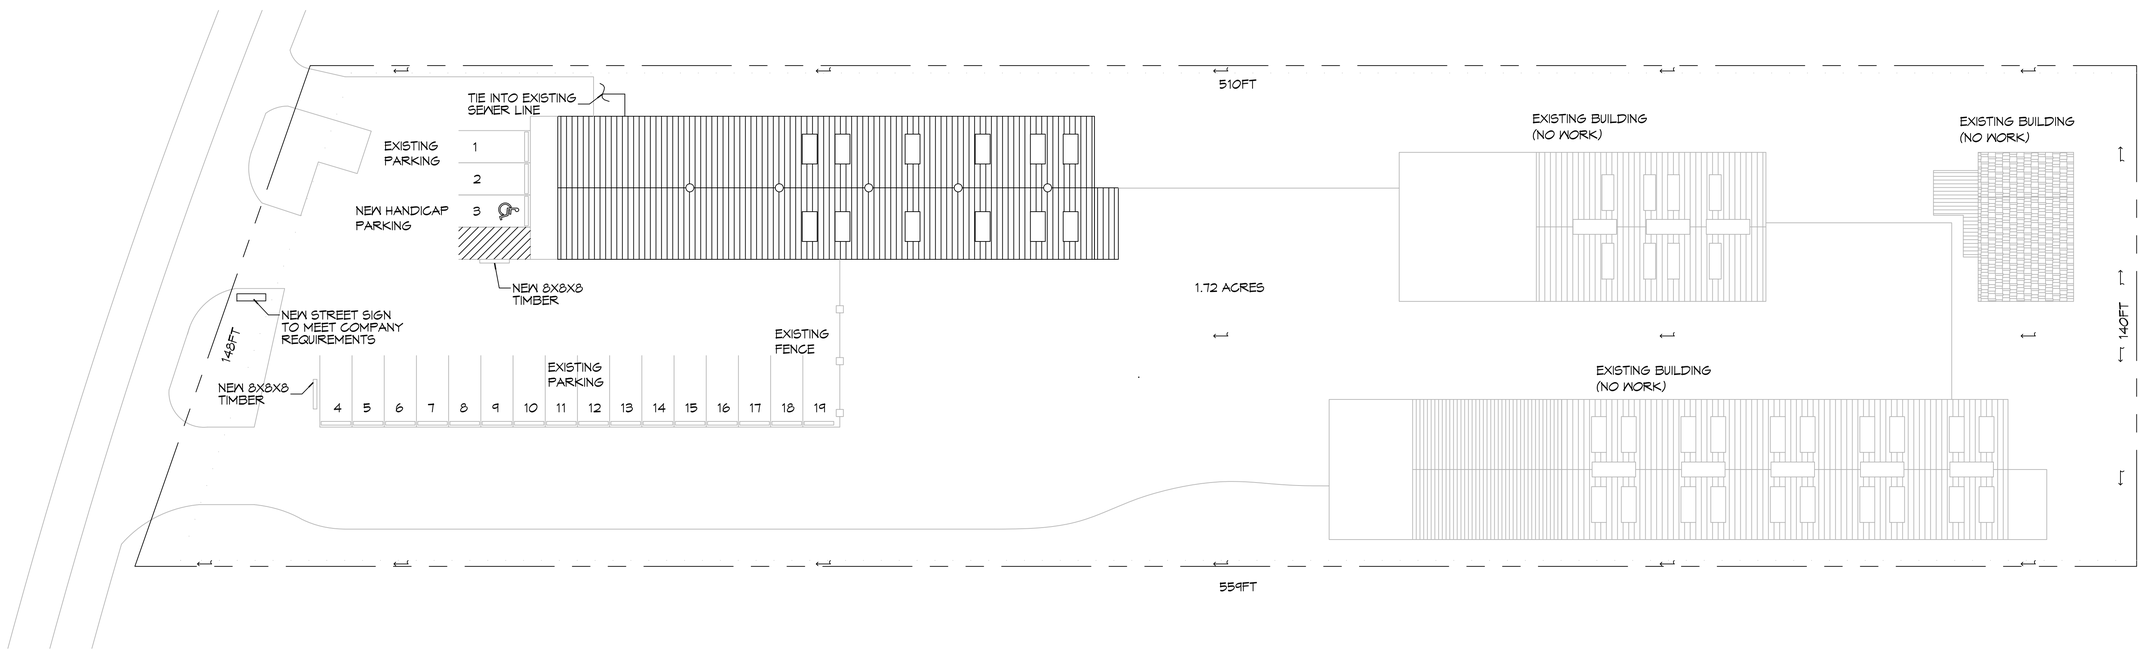

N

7 SITE PLAN
SCALE: 1"=20'

DAMMON ENGINEERING, INC.
LOUISIANA & MISSISSIPPI

www.dammonengineering.com
info@dammonengineering.com
PH: 985.649.5832

Chief Engineer: Brian Mistich, PE
554 Old Spanish Trail
Slidell, LA 70458

REVISIONS

#	DESCRIPTION	DATE

SEAL:

STATE OF LOUISIANA
BRIAN A. MISTICH
License No. 30187
PROFESSIONAL ENGINEER

MENEKE

MENEKE CAR CARE CENTER

722 EAST I-10 SERVICE ROAD
SLIDELL, LA 70458

JOB No: 2442 DATE: 07/20/2021
DRAWN BY: GKD CHECKED BY: GKD

THE DRAWINGS AND SPECIFICATIONS, INCLUDING ELECTRONIC FORMATS, THEREON AND THE DATA THEREIN CONTAINED ARE THE PROPERTY OF DAMMON ENGINEERING, INC. AND MAY NOT BE REPRODUCED OR ASSIGNED TO ANY THIRD PERSON OR ENTITY WITHOUT THE EXPRESS WRITTEN CONSENT OF DAMMON ENGINEERING, INC. THEY ARE TO BE USED ONLY FOR THE PROJECT AND SITE LOCATED HEREIN. ANY REPRODUCTION OR USE FOR ANY OTHER PROJECT OR SITE IS PROHIBITED WITHOUT THE WRITTEN CONSENT OF DAMMON ENGINEERING, INC.

SHEET TITLE:
SITE PLAN

DRAWING NUMBER:

C101

SHEET No: 3 of # 8

FILE NAME: J:\In Commercial\2442 - Meineke Renovation Slidell Service 4230\Drawings\Civil\C101 - Site Plan.dwg PLOT DATE & TIME: Tuesday, July 27, 2021 10:25:41 AM