PARKING

1 SPACE FOR EACH 300 SQUARE FEET OF GROSS FLOOR AREA.

SQUARE FOOT: 2317 S.F.
REQUIRED SPACES: 8
PROVIDED SPACES: 27

SITE LIGHTING

EXTERIOR LIGHTING SHALL BE SHADED OR INWARDLY DIRECTED IN SUCH A MANNER SO THAT NO DIRECT LIGHTING OR GLARE BE CAST BEYOND THE PROPERTY LINE. THE INTENSITY OF SUCH LIGHTING SHALL NOT EXCEED ONE FOOT CANDLE AS MEASURED AT THE ABUTTING PROPERTY LINE.

PLANING

LOT (_)
ZONED HC-2 HIGHWAY COMMERCIAL

FLOOD ZONE

ZONE "AE"

BUILDING ELEVATIONS

BASE FLOOD ELEVATION = 9.0'
FINISHED FLOOR ELEVATION = (_)

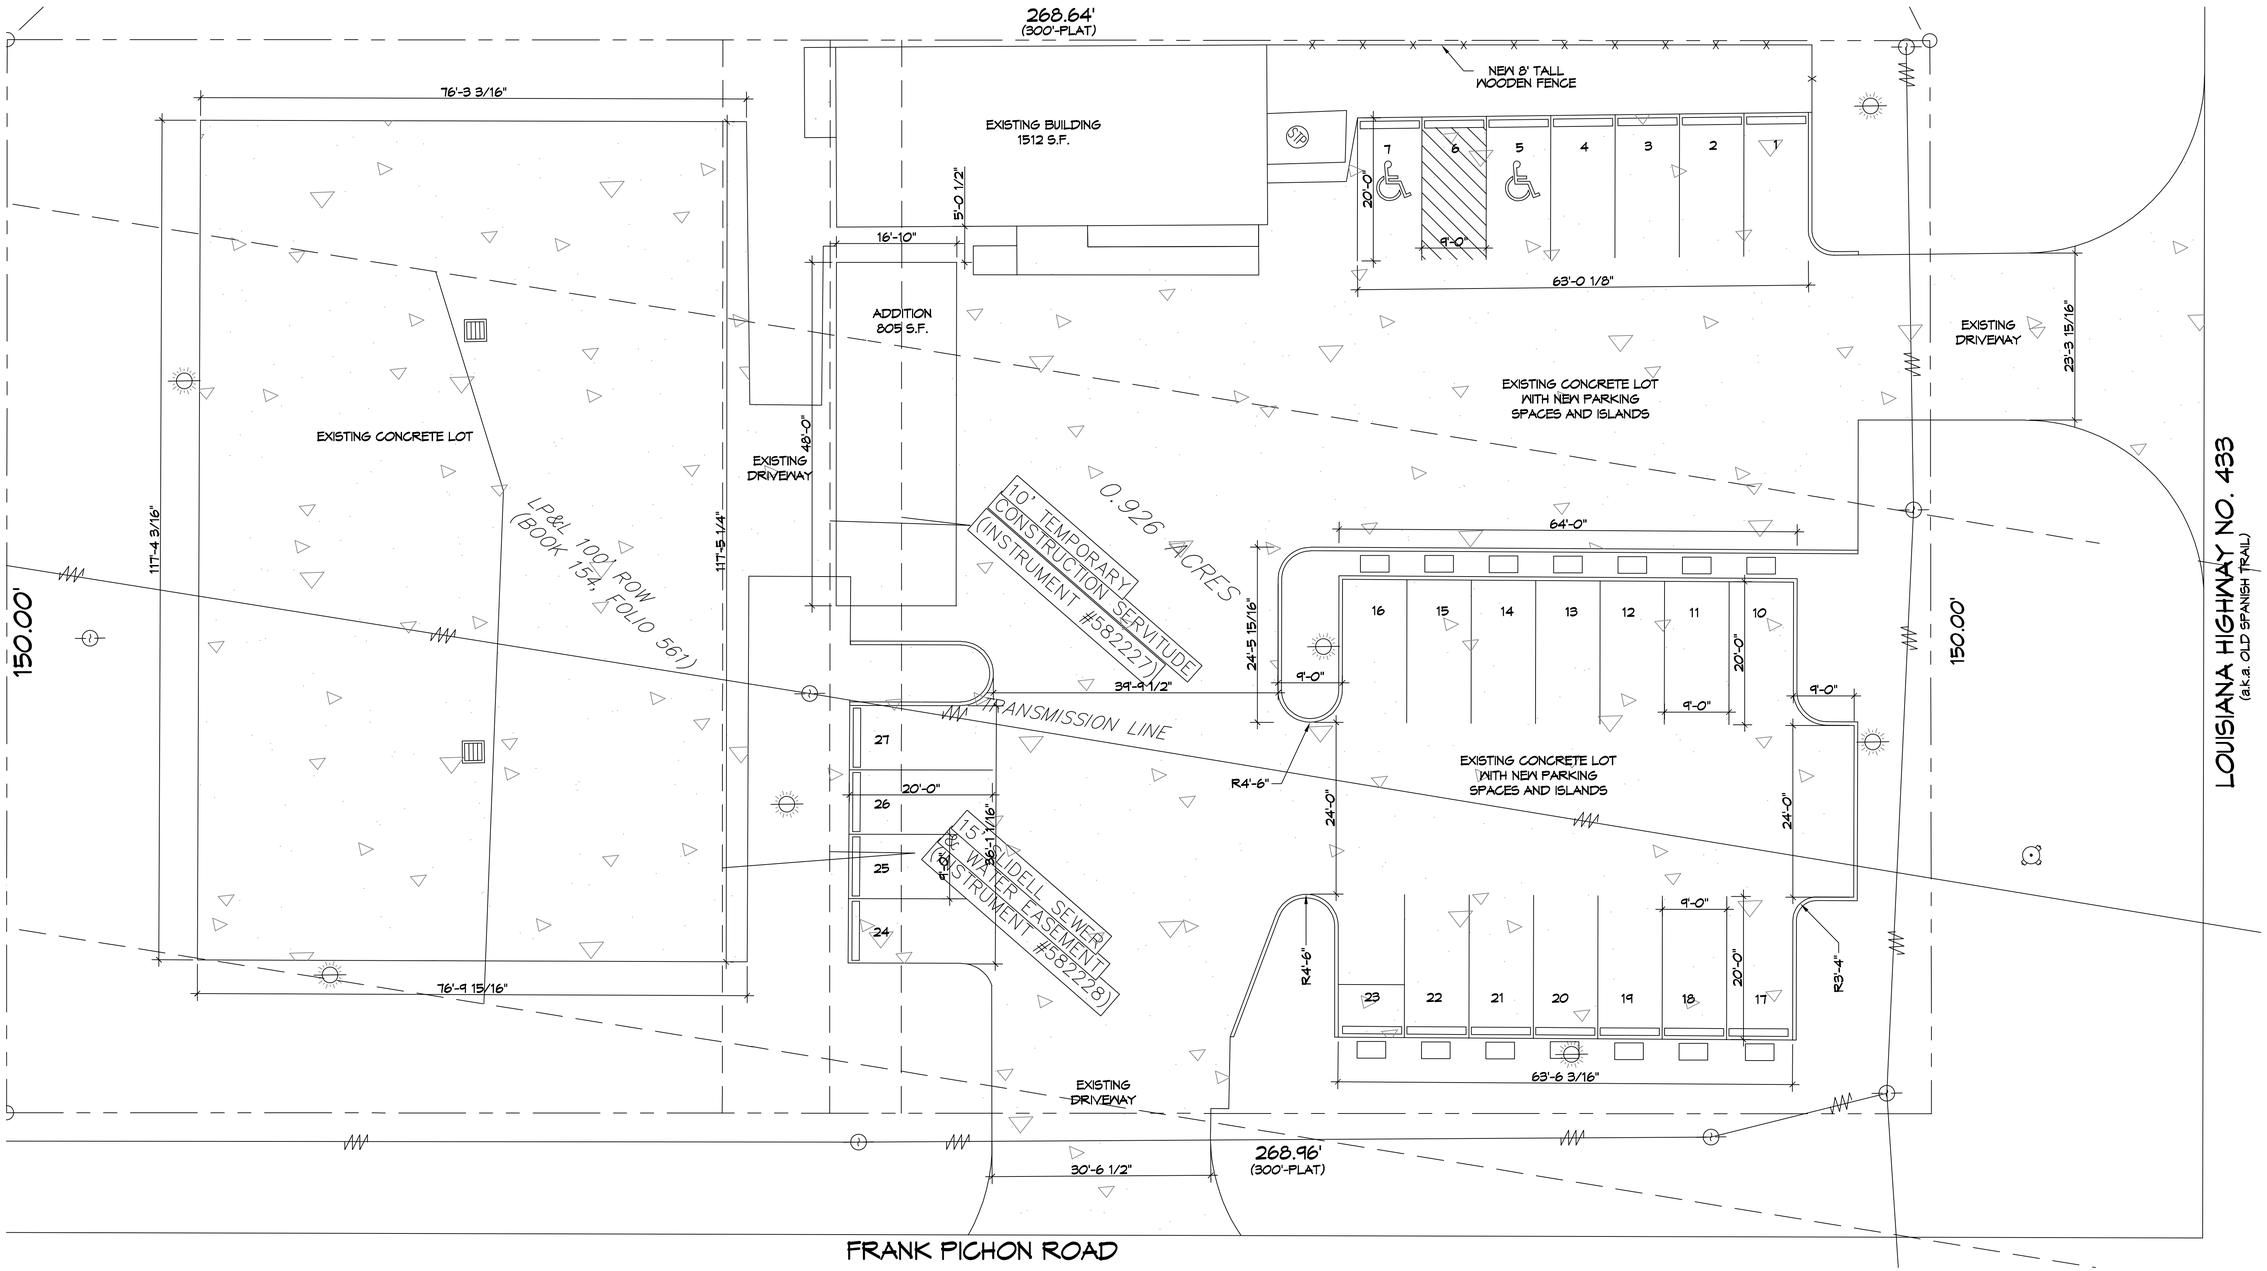

1 SITE PLAN
SCALE: 1" = 10'-0"

DAMMON ENGINEERING, INC.
LOUISIANA & MISSISSIPPI
www.dammonengineering.com
info@dammonengineering.com
PH: 985.649.5832
Chief Engineer: Brian Mistich, PE
554 Old Spanish Trail
Slidell, LA 70458

#	DESCRIPTION	DATE

REVISIONS

SEAL:

NEW POWER STATIONS

ELECTRIC VEHICLE CHARGING STATION

1824 OLD SPANISH TRAIL
SLIDELL, LOUISIANA 70458

JOB No: DATE: 08-25-2021
DRAWN BY: TNT CHECKED BY: JMS

SHEET TITLE:
SITE PLAN

DRAWING NUMBER:
C101

SHEET No: 3 of 9