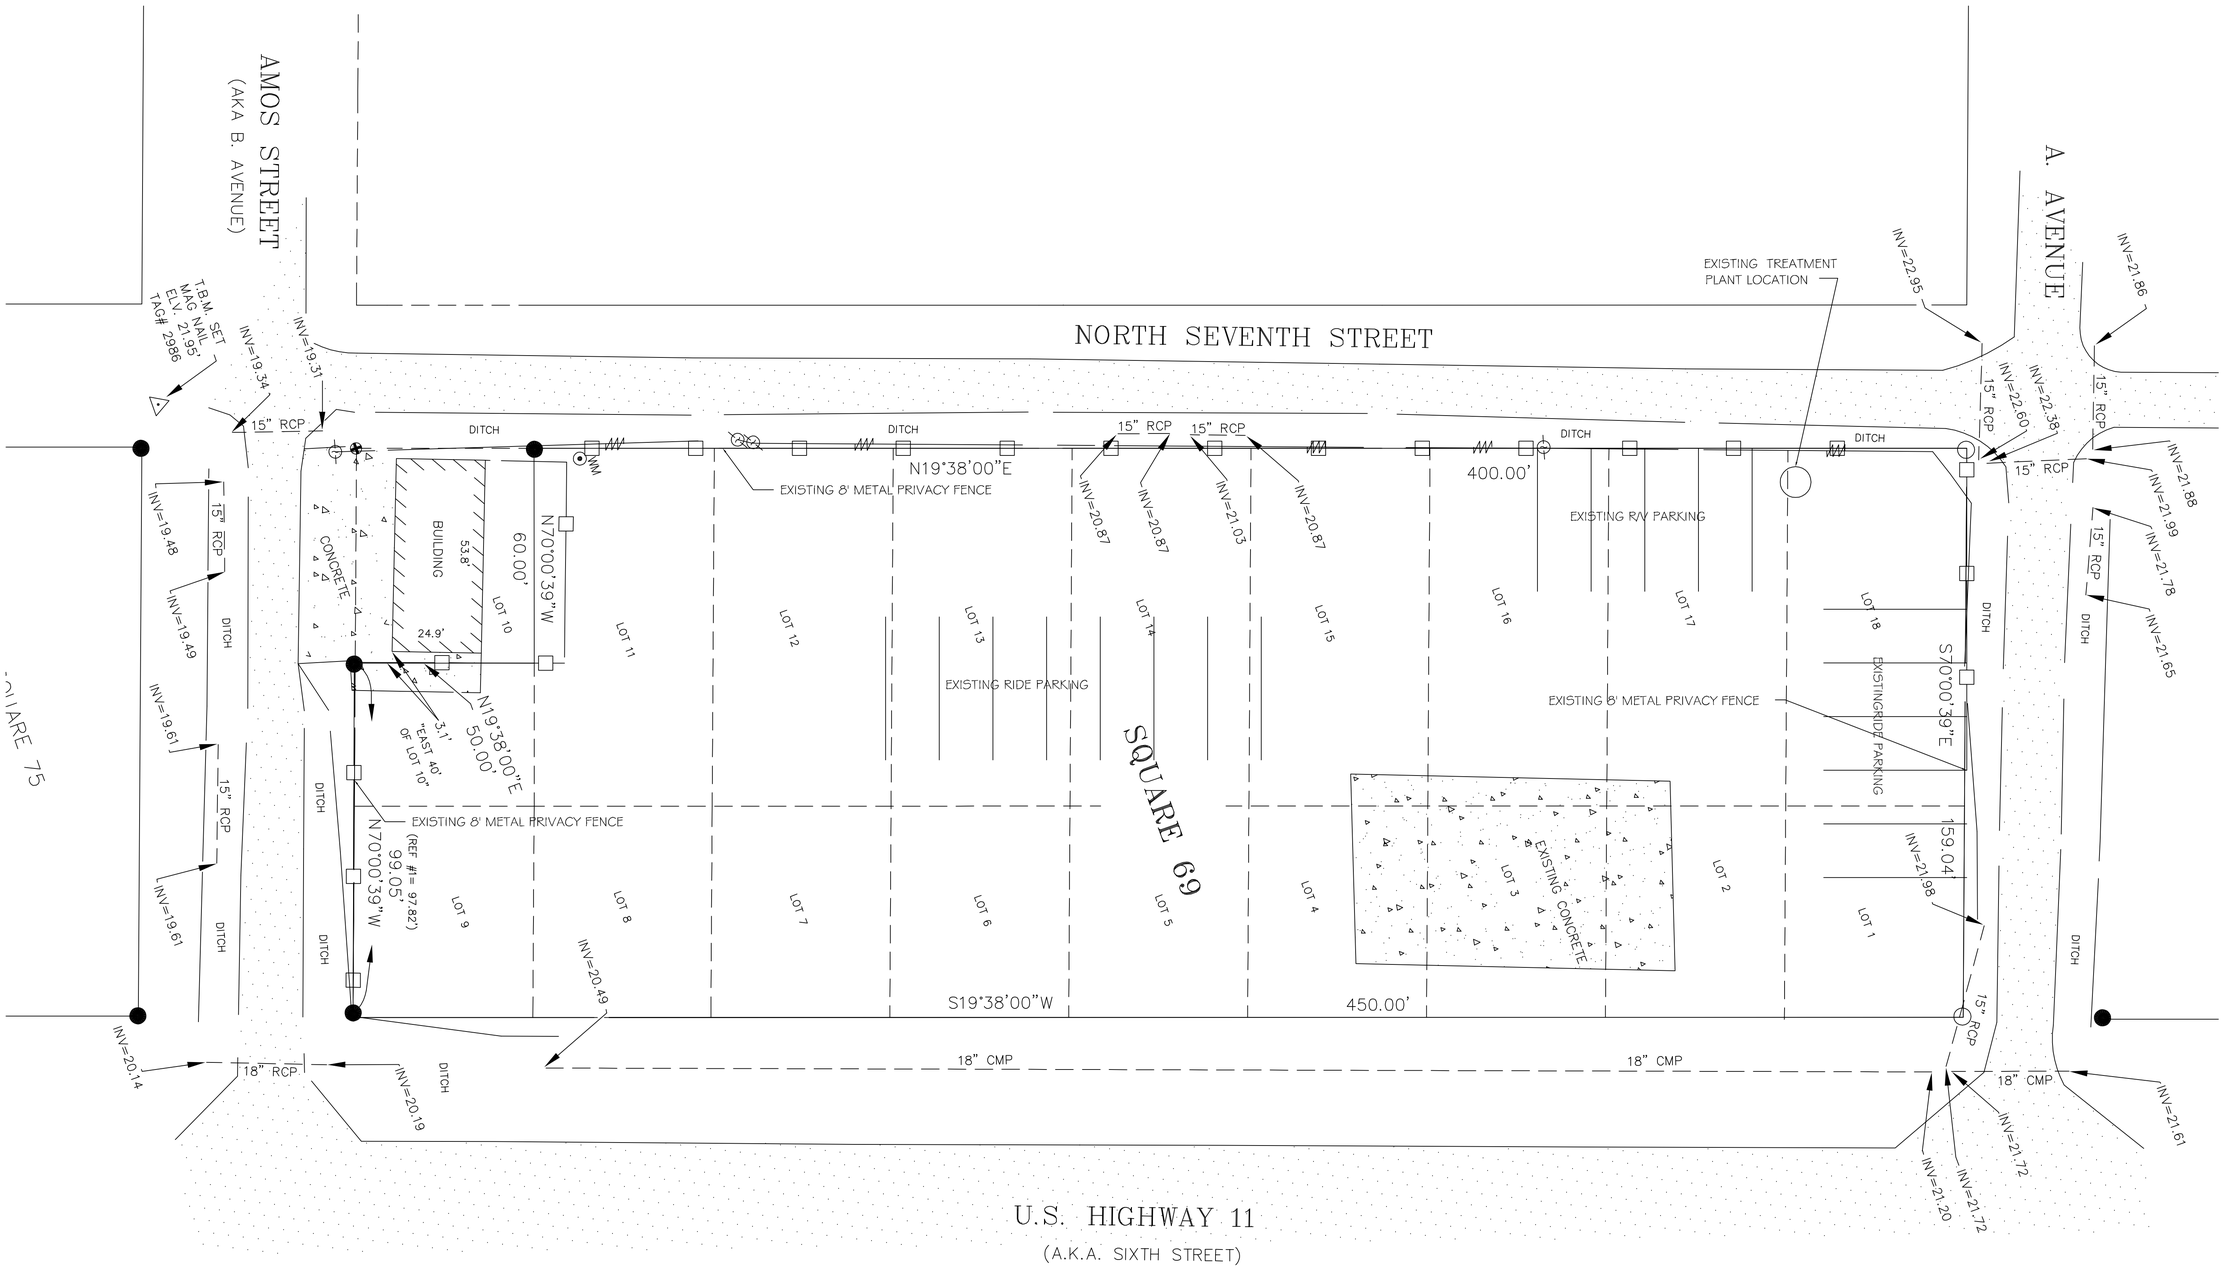

1 EXISTING SITE PLAN
SCALE: 1"=20'-0"

DAMMON ENGINEERING, INC.
LOUISIANA & MISSISSIPPI

www.dammonengineering.com
info@dammonengineering.com
PH: 985.649.5832
Chief Engineer: Brian Mistich, PE
554 Old Spanish Trail
Slidell, LA 70458

#	DESCRIPTION	DATE

REVISIONS

SEAL:

SITE LAYOUT
GUS MITCHELL AMUSEMENTS
ALTON LA.

JOB No:	2341	DATE:	09-21-2018
DRAWN BY:	GKD	CHECKED BY:	BAM

SHEET TITLE:
EXISTING SITE PLAN

DRAWING NUMBER:
C101

SHEET No: 1 of # 2

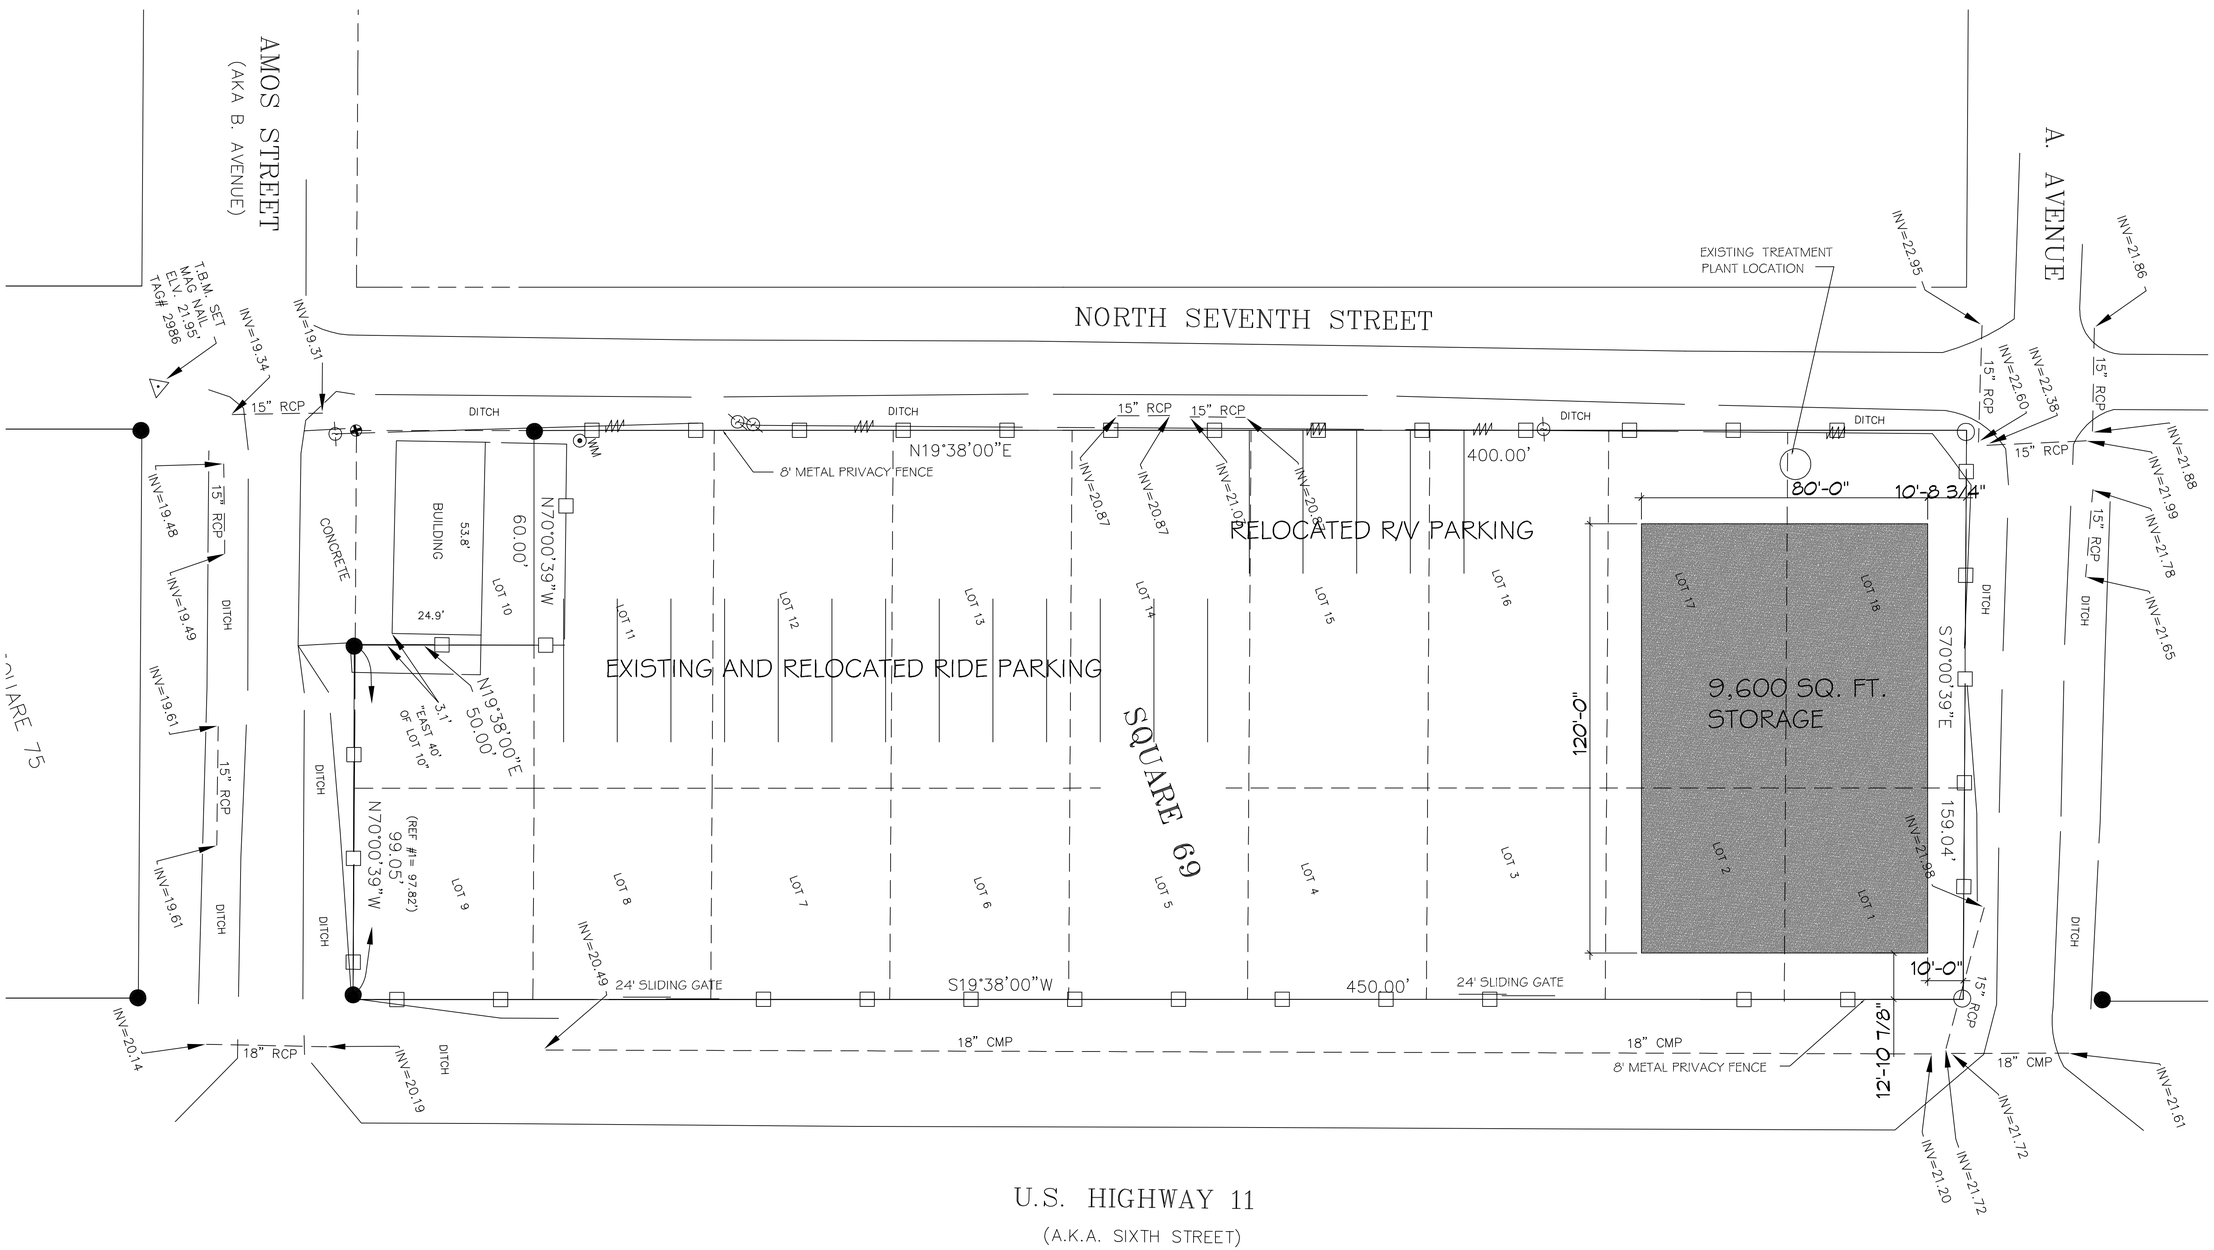

1 NEW SITE PLAN
SCALE: 1"=20'-0"

DAMMON ENGINEERING, INC.
LOUISIANA & MISSISSIPPI

www.dammonengineering.com
info@dammonengineering.com
PH: 985.649.5832
Chief Engineer: Brian Mistich, PE
554 Old Spanish Trail
Slidell, LA 70458

#	DESCRIPTION	DATE

REVISIONS

SEAL:

SITE LAYOUT
GUS MITCHELL AMUSEMENTS
ALTON LA.

JOB No:	2341	DATE:	03-21-2018
DRAWN BY:	CKD	CHECKED BY:	BAM

The data shown on plans, plots, maps, and other diagrams represented herein are based on records of property of Dammon Engineering, and such records shall be deemed to be correct. Dammon Engineering assumes no responsibility for the accuracy of the data furnished by others. Any discrepancies found in the field must be reported to Dammon Engineering. Field verify utility locations and elevations prior to construction. Dammon Engineering, Inc. assumes no responsibility for any underground utilities not located.

SHEET TITLE:
NEW SITE PLAN

DRAWING NUMBER:
C102

SHEET No: 2 of # 2