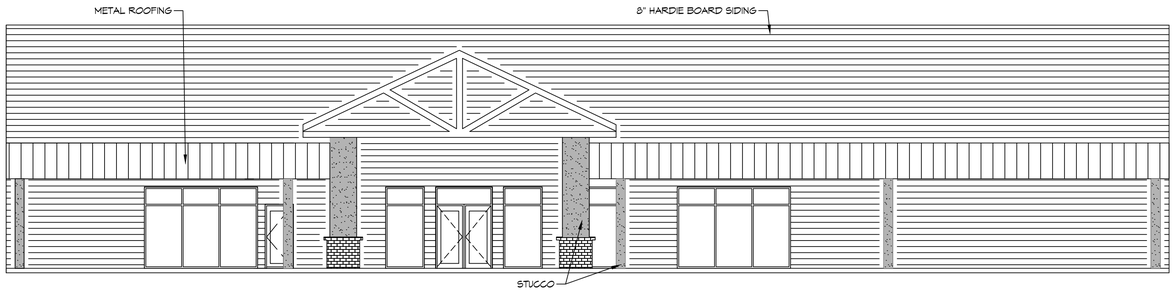

19 FRONT ELEVATION
SCALE: 1/8" = 1'-0"

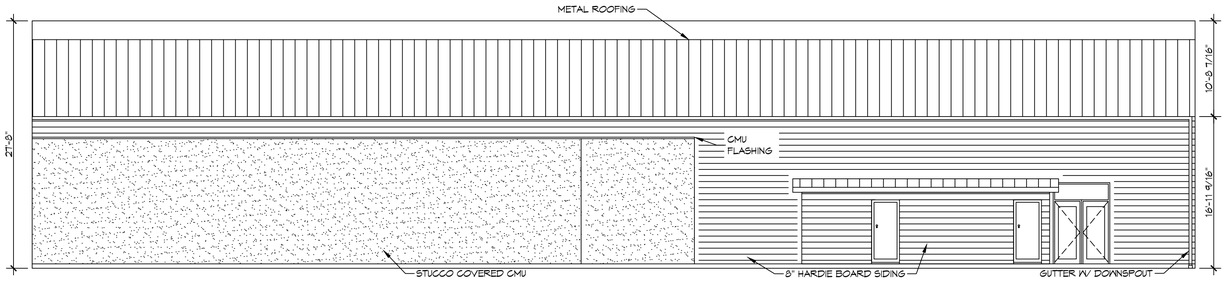

18 REAR ELEVATION
SCALE: 1/8" = 1'-0"

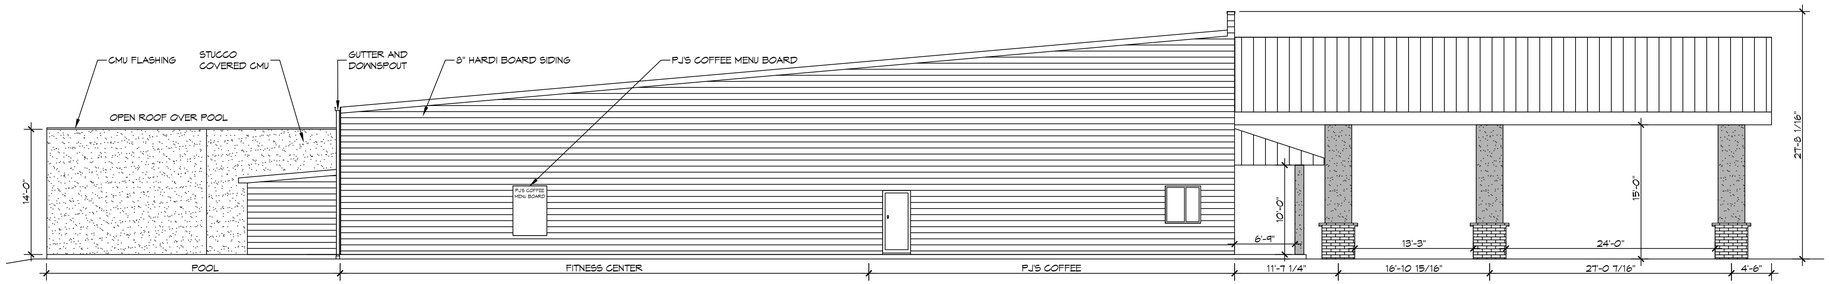

17 SIDE ELEVATION
SCALE: 1/8" = 1'-0"

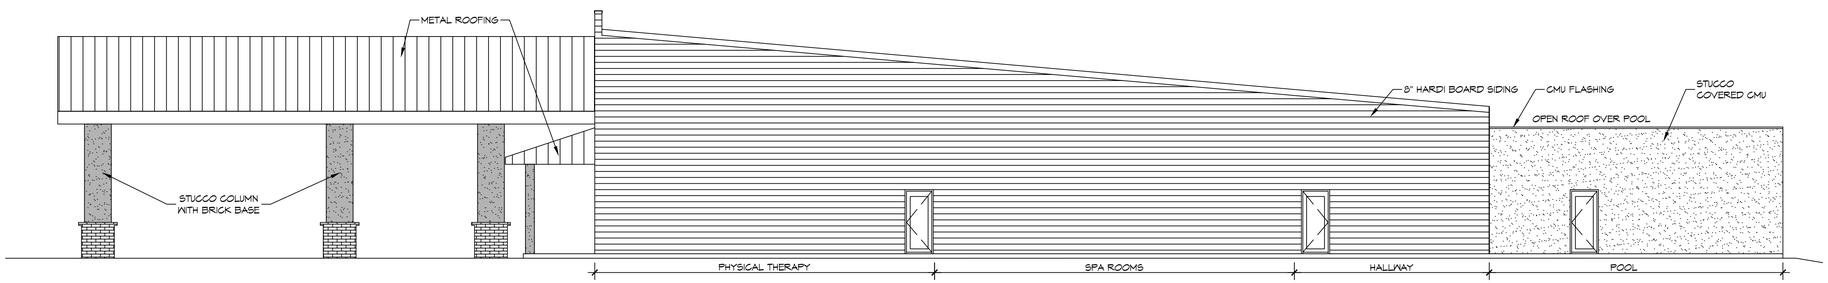

16 SIDE ELEVATION
SCALE: 1/8" = 1'-0"

DAMMON ENGINEERING, INC.
LOUISIANA & MISSISSIPPI
www.dammonengineering.com
info@dammonengineering.com
PH: 985.649.5832
Chief Engineer: Brian Mistich, PE
554 Old Spanish Trail
Slidell, LA 70458

REVISIONS

#	DESCRIPTION	DATE

SEAL:

NEW ATHLETIC CLUB
PRESTIGE FITNESS CLUB AND SPA
4422 KALANI DRIVE
HANCOCK COUNTY, MISSISSIPPI

JOB No:	
DATE:	12-21-2021
DRAWN BY:	TNT
CHECKED BY:	CKD

This drawing and specifications, design and arrangement represented thereon is and shall remain the property of Dammon Engineering, and no part thereof shall be copied, disclosed to others or used in connection with any work or project other than the specified Dammon Engineering. Prior to commencement of any work or fabrication, the contractor shall verify all dimensions, conditions and specifications and report any discrepancies to Dammon Engineering.

SHEET TITLE:
BUILDING ELEVATIONS
PHASE I

DRAWING NUMBER:
A106

SHEET No: 17 of

FILE NAME: J:\- Commercial\Prestige Fitness Spa, Diamond Head\Drawings\Working Drawings\A106 - Elevations.dwg PLOT DATE & TIME: Tuesday, December 21, 2021 3:31:01 PM