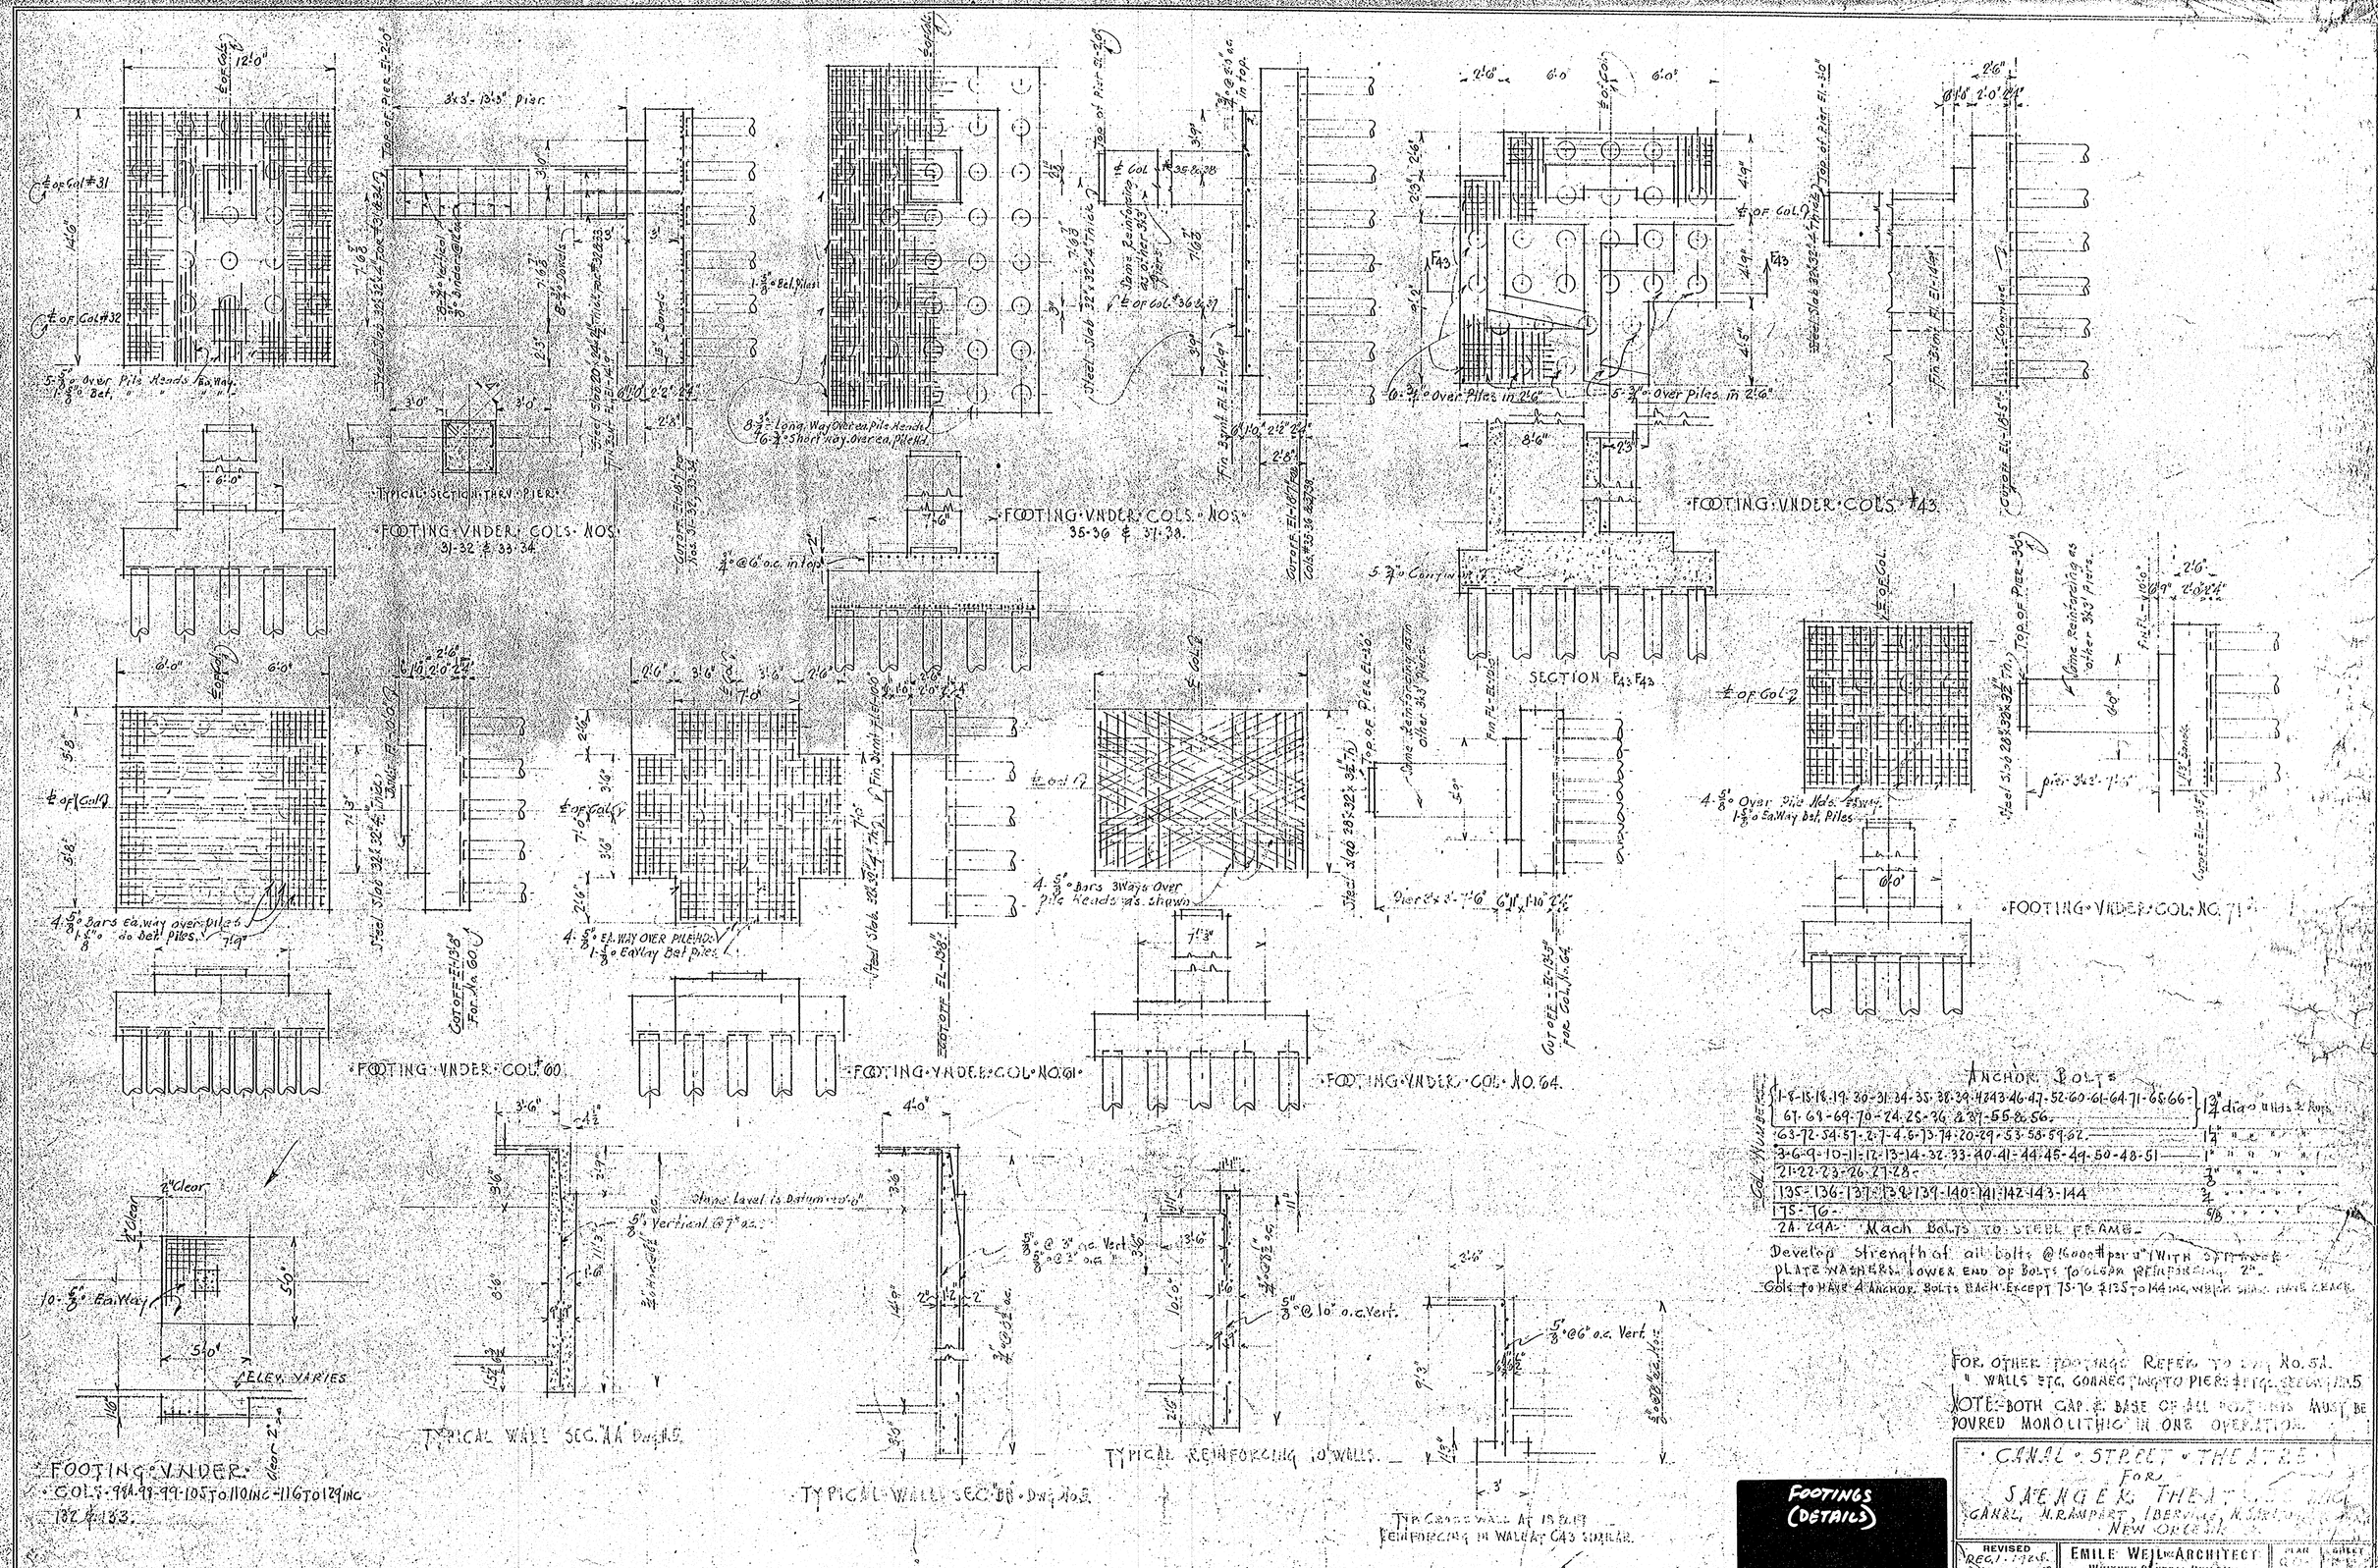
FOOTING UNDER COLS. NOS. 31-32 & 33-34
TYPICAL SECTION THRU PIER
FOOTING UNDER COLS. NOS. 35-36 & 37-38.
FOOTING UNDER COLS. #43
SECTION F43-F43
FOOTING UNDER COL. 71
FOOTING UNDER COL. 60
FOOTING UNDER COL. NO. 61
FOOTING UNDER COL. NO. 64.
FOOTING UNDER COLS. 98-99-99-105 TO 110 INC-116 TO 129 INC 132 & 133.
TYPICAL WALL SEC. "AA"
TYPICAL WALL SEC. "BB"
TYPICAL REINFORCING IN WALLS
ANCHOR BOLTS
Col. Number
1-8-15-18-19-30-31-34-35-38-39-42-43-46-47-52-60-61-64-71-65-66- 67-68-69-70-24-25-26 & 37-55 & 56. — 1 1/4" dia. Bolts & Rods
63-72-54-57-2-7-4-6-13-74-20-29-53-58-59-62. — 1"
3-6-9-10-11-12-13-14-32-33-40-41-44-45-49-50-48-51 — 1"
21-22-23-26-27-28. — 7/8"
135-136-137-138-139-140-141-142-143-144 — 3/4"
75-76 — 5/8"
24A-29A Mach Bolts to steel frame.
Develop strength of all bolts @ 16000# per □" with standard plate washers. Lower end of bolts to clear reinforcing 2".
Cols to have 4 anchor bolts each except 75-76 & 135 to 144 inc. which shall have 2 each.
For other footings refer to Dwg. No. 5A.
" walls etc. connecting to piers etc. see Dwg. No. 5
NOTE-Both cap & base of all footings must be poured monolithic in one operation.
Canal Street Theatre
For
Saenger Theatre
Canal, N. Rampart, Iberville, N. Saratoga
New Orleans
Revised
Emile Weil Inc. Architect
Whitney Central Building
New Orleans, La.
Year
Sheet
Date
FOOTINGS (DETAILS)