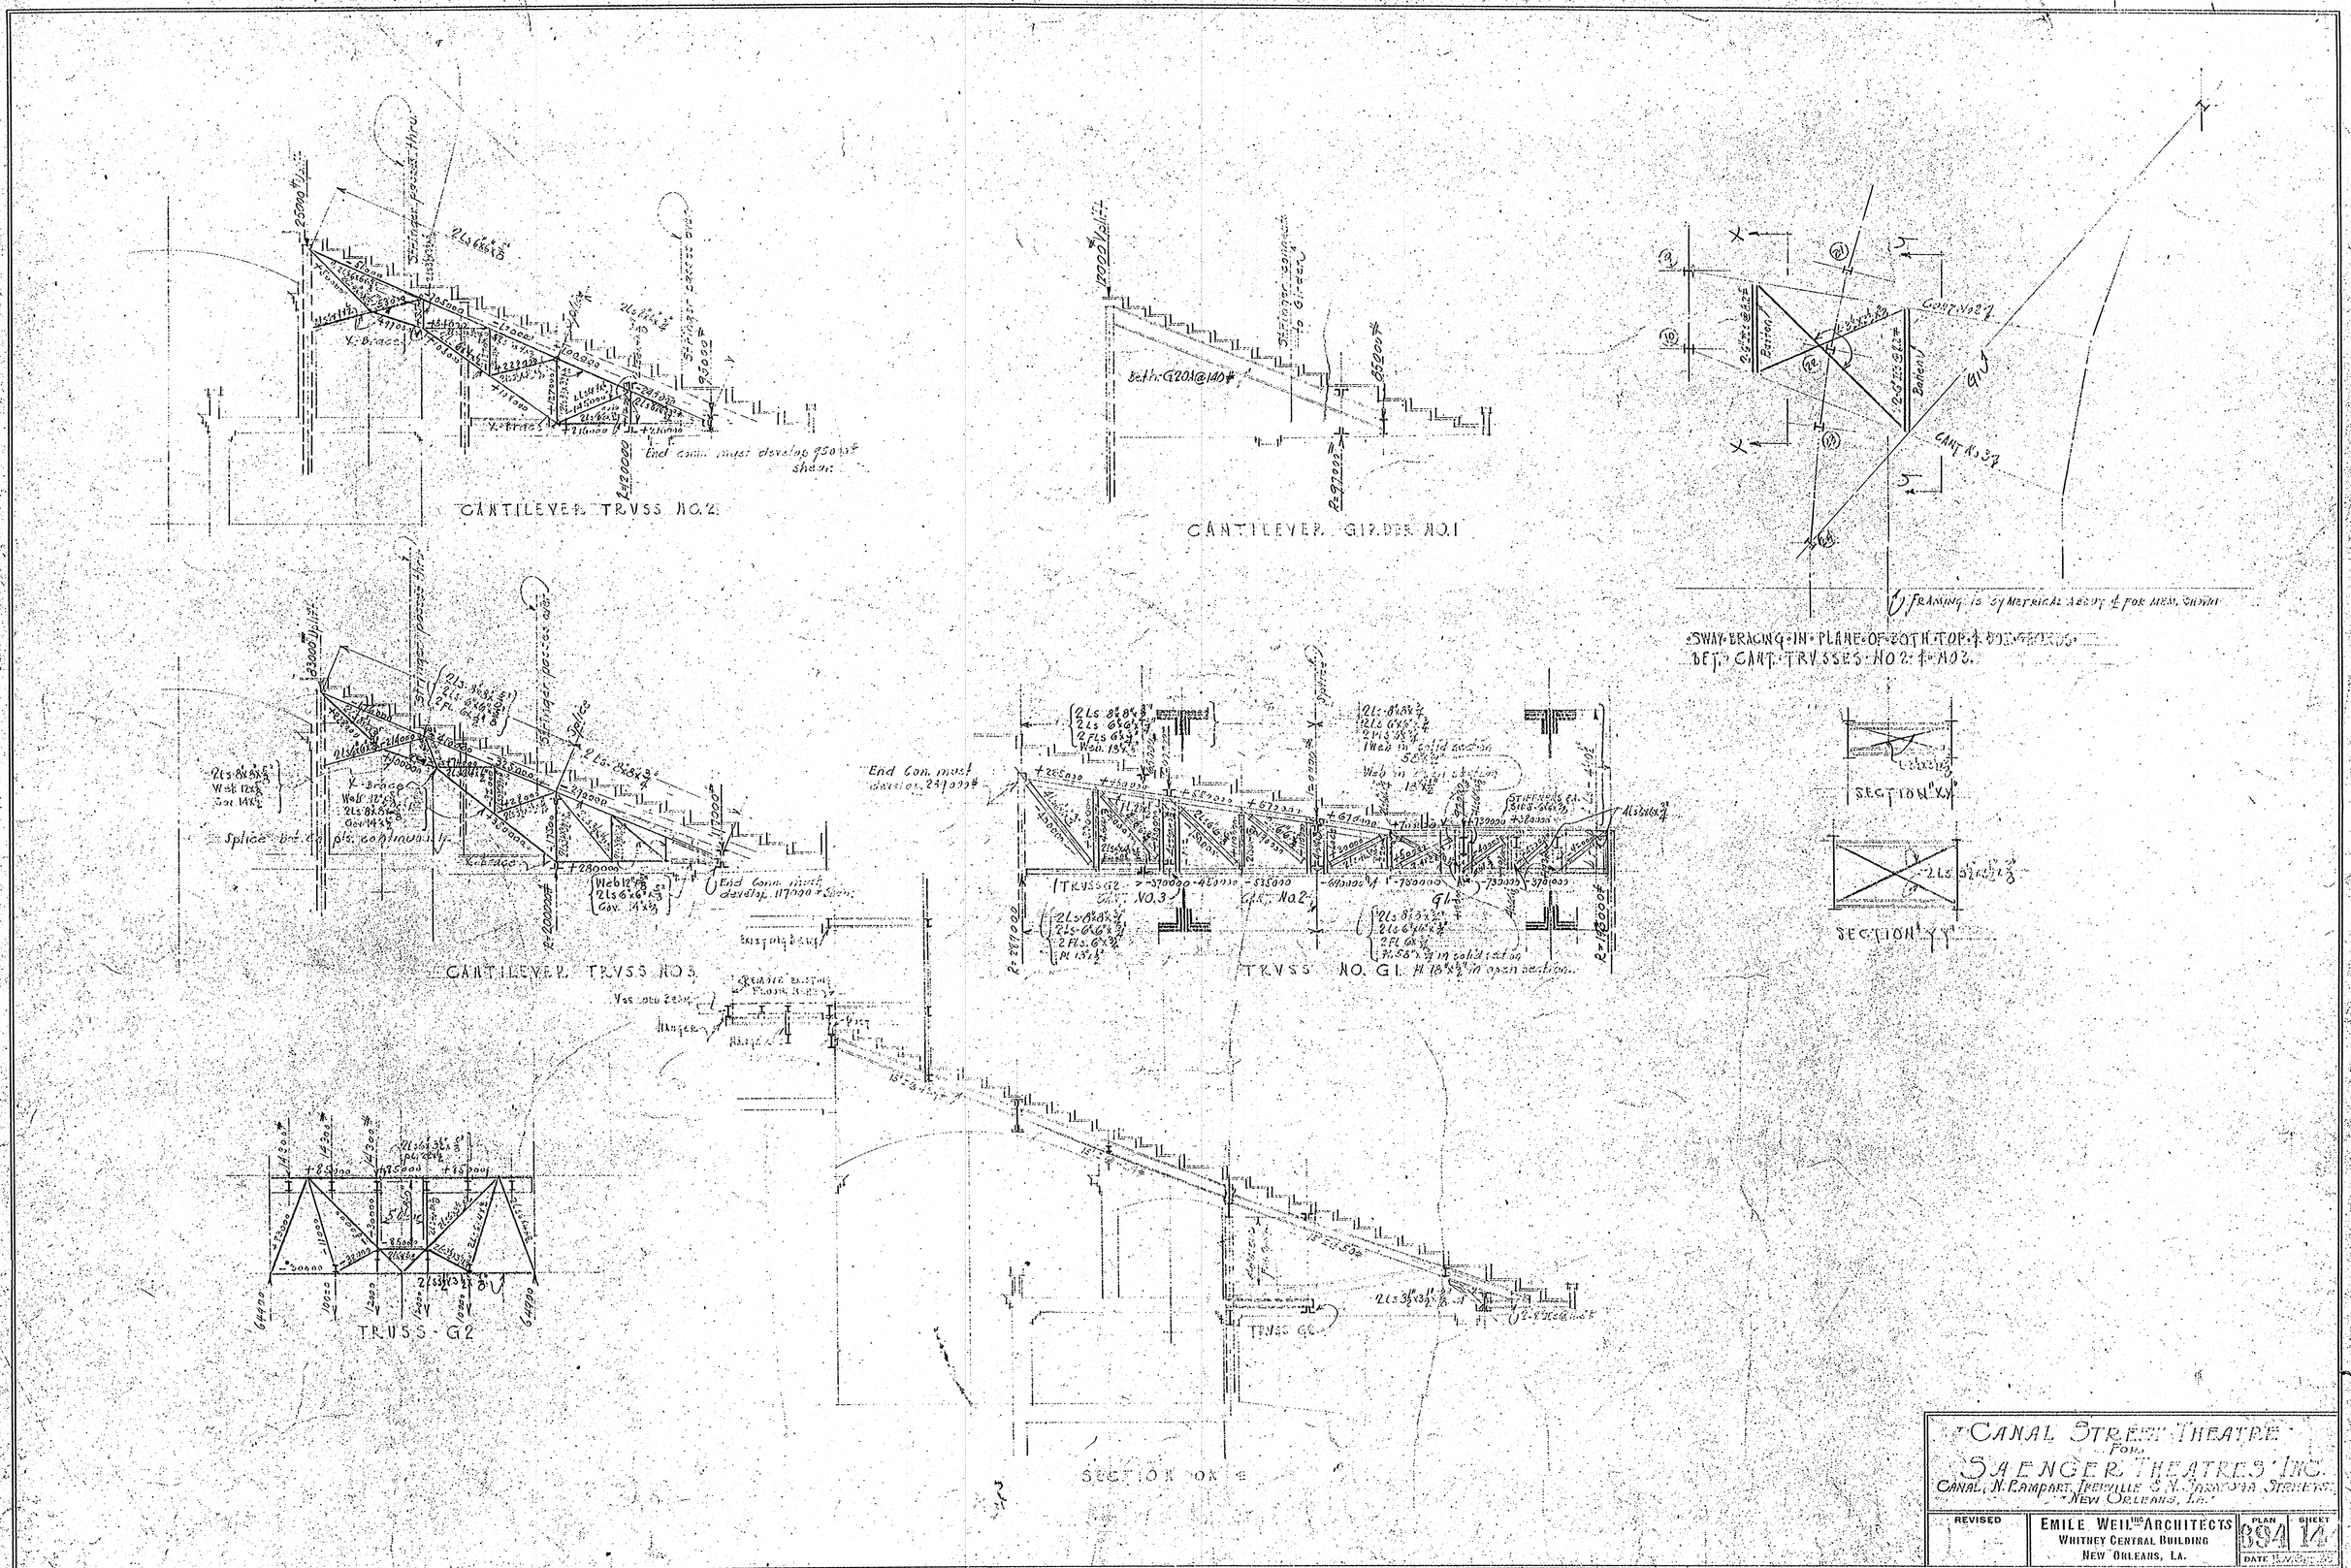
CANTILEVER TRUSS NO. 2
CANTILEVER GIRDER NO. 1
FRAMING IS SYMMETRICAL ABOUT ℄ FOR MEM. SHOWN
SWAY BRACING IN PLANE OF BOTH TOP & BOTTOM CHORDS OF CANT. TRUSSES NO. 2 & NO. 3.
SECTION "X-X"
SECTION "Y-Y"
CANTILEVER TRUSS NO. 3
TRUSS NO. G1
TRUSS G2
SECTION OK 4
CANAL STREET THEATRE
FOR
SAENGER THEATRES INC.
CANAL, N. RAMPART, TRENTILLE & N. BASCOM STREETS
NEW ORLEANS, LA.
REVISED
EMILE WEIL INC. ARCHITECTS
WHITNEY CENTRAL BUILDING
NEW ORLEANS, LA.
PLAN 994
SHEET 14
DATE