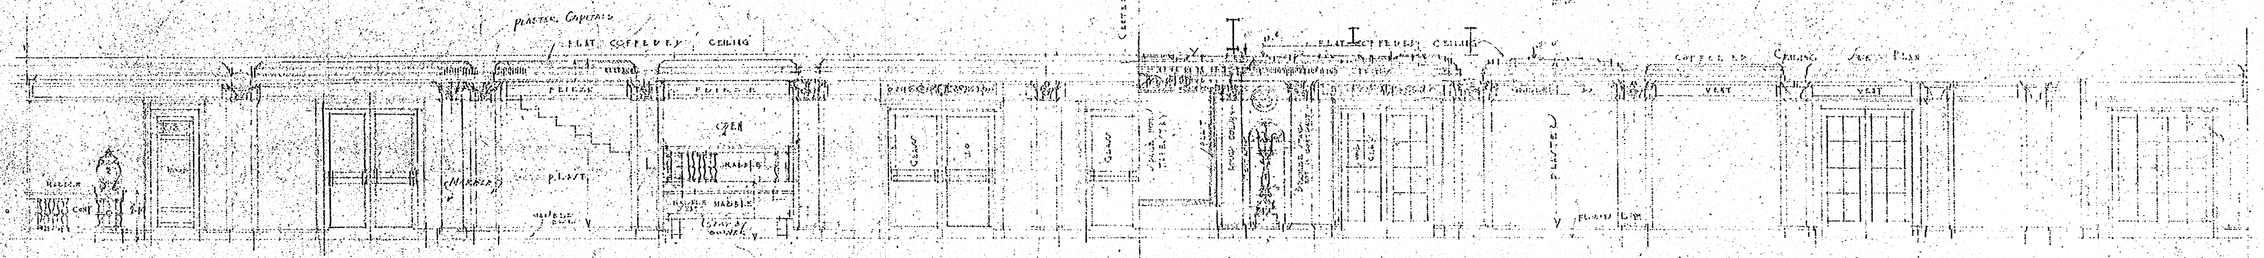

ONE HALF LOOKING TOWARD FRONT WALL

ONE HALF LOOKING TOWARD REAR WALL

ELEVATIONS OF FOYER
SCALE 1/4" = 1'-0"

DETAILS OF FOYER AND LOUNGE
SCALE 1/4" & 1/2" = 1'-0"

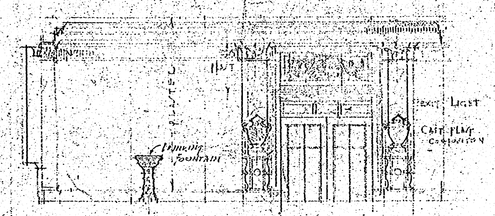

END ELEVATION

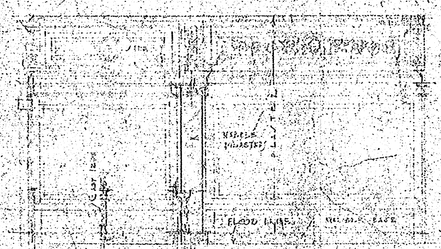

CROSS SECTION
SCALE 1/4" = 1'-0"
MEZZANINE LOUNGE

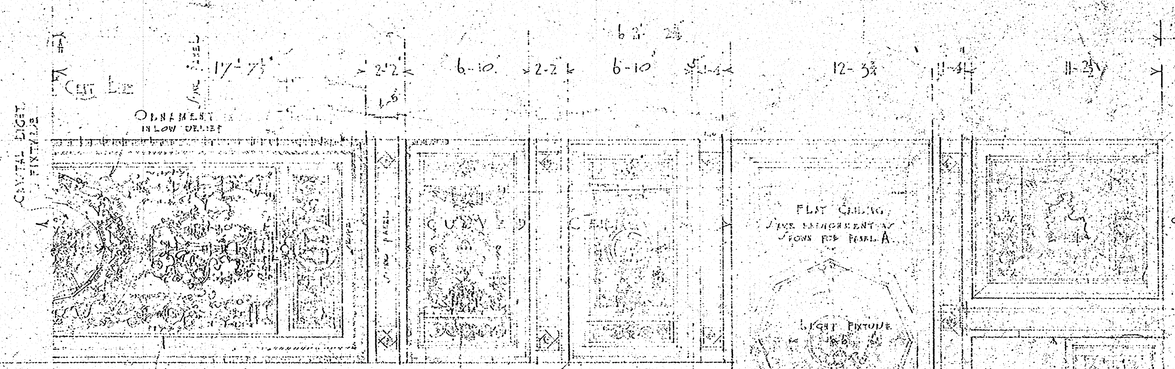

PANEL A

LARGE SCALE DETAILS TO BE FURNISHED

ONE HALF CEILING
SCALE 1/4" = 1'-0"

NOTE: CHECK DIMENSIONS AT BUILDING

LARGE SCALE DETAILS FOR CEILING & OR PLASTER

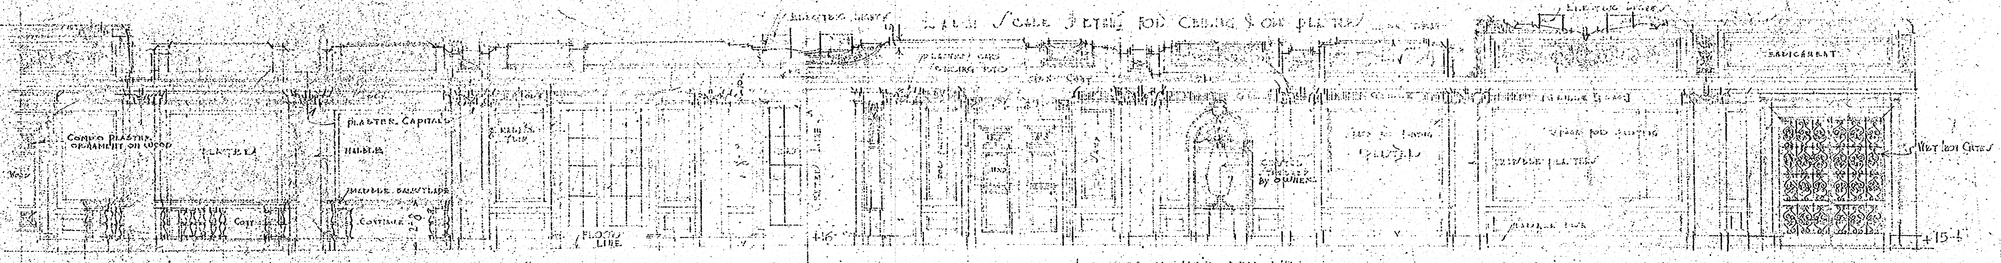

LOOKING TOWARD FRONT WALL

LOOKING TOWARD REAR WALL

ELEVATIONS OF MEZZANINE LOUNGE
SCALE 1/4" = 1'-0"

INTERIOR

CANAL STREET THEATRE
FOR
SAENGER THEATRES INC.
CANAL, TERRAVILLE, N. RAMPART, N. SALCEDO & LAFAYETTE STS.
NEW ORLEANS, LA.

REVISED	EMILE WEIL, ARCHITECT WHITNEY CENTRAL BUILDING NEW ORLEANS, LA.	PLAN 274	SHEET 056
		DATE Apr. 5, 1927	