PARKING NOTES

THIS AREA OF SLIDELL HAS ON STREET PARKING.
NO ON SITE PARKING REQUIRED

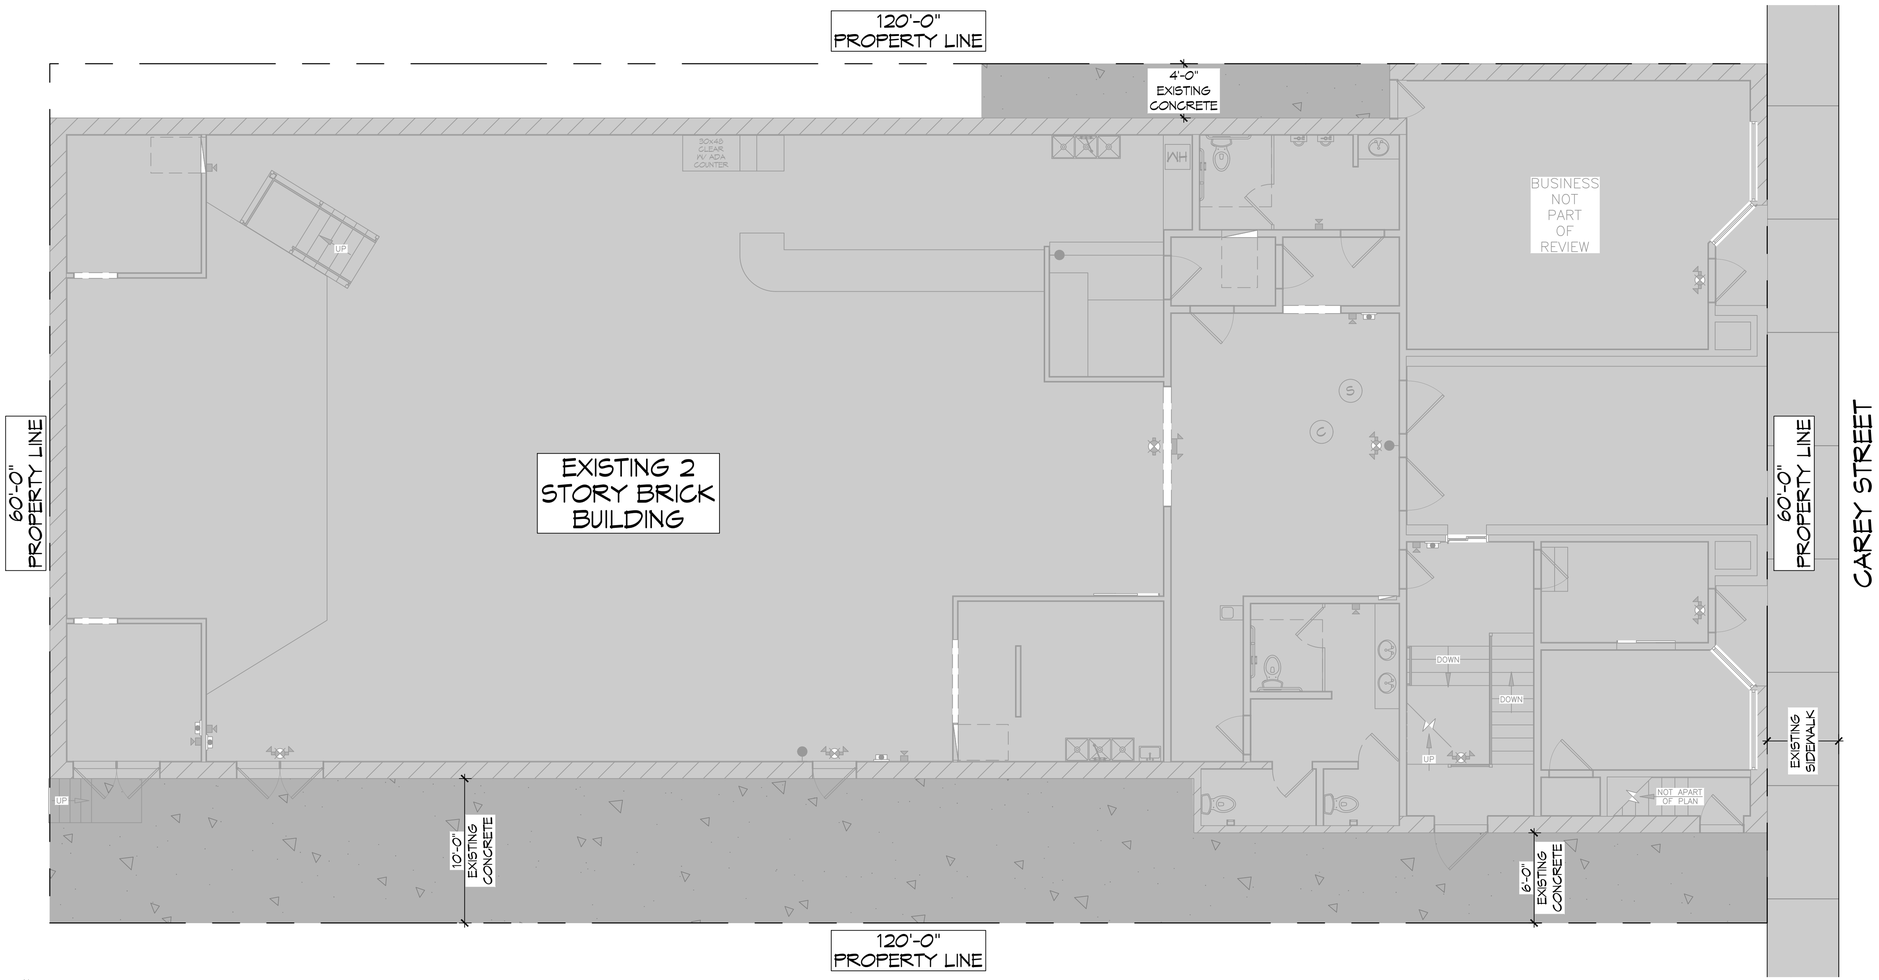

N

1 EXISTING SITE PLAN
SCALE: 1" = 5'-0"

DAMMON ENGINEERING, INC.
LOUISIANA & MISSISSIPPI
www.dammonengineering.com
info@dammonengineering.com
PH: 985.649.5832
Chief Engineer: Brian Mistich, PE
5544 Crown Trail
Slidell, LA 70458

REVISIONS

#	DESCRIPTION	DATE

SEAL:

EXISTING BUILDING

OLDE TOWNE LIVE

2244 CAREY ST.
SLIDELL, LA 70458

JOB No:
DATE: 09-29-2022
DRAWN BY:
TNT CHECKED BY: JMS

SHEET TITLE:
EXISTING SITE PLAN

DRAWING NUMBER:
C101

SHEET No: 2 of 3