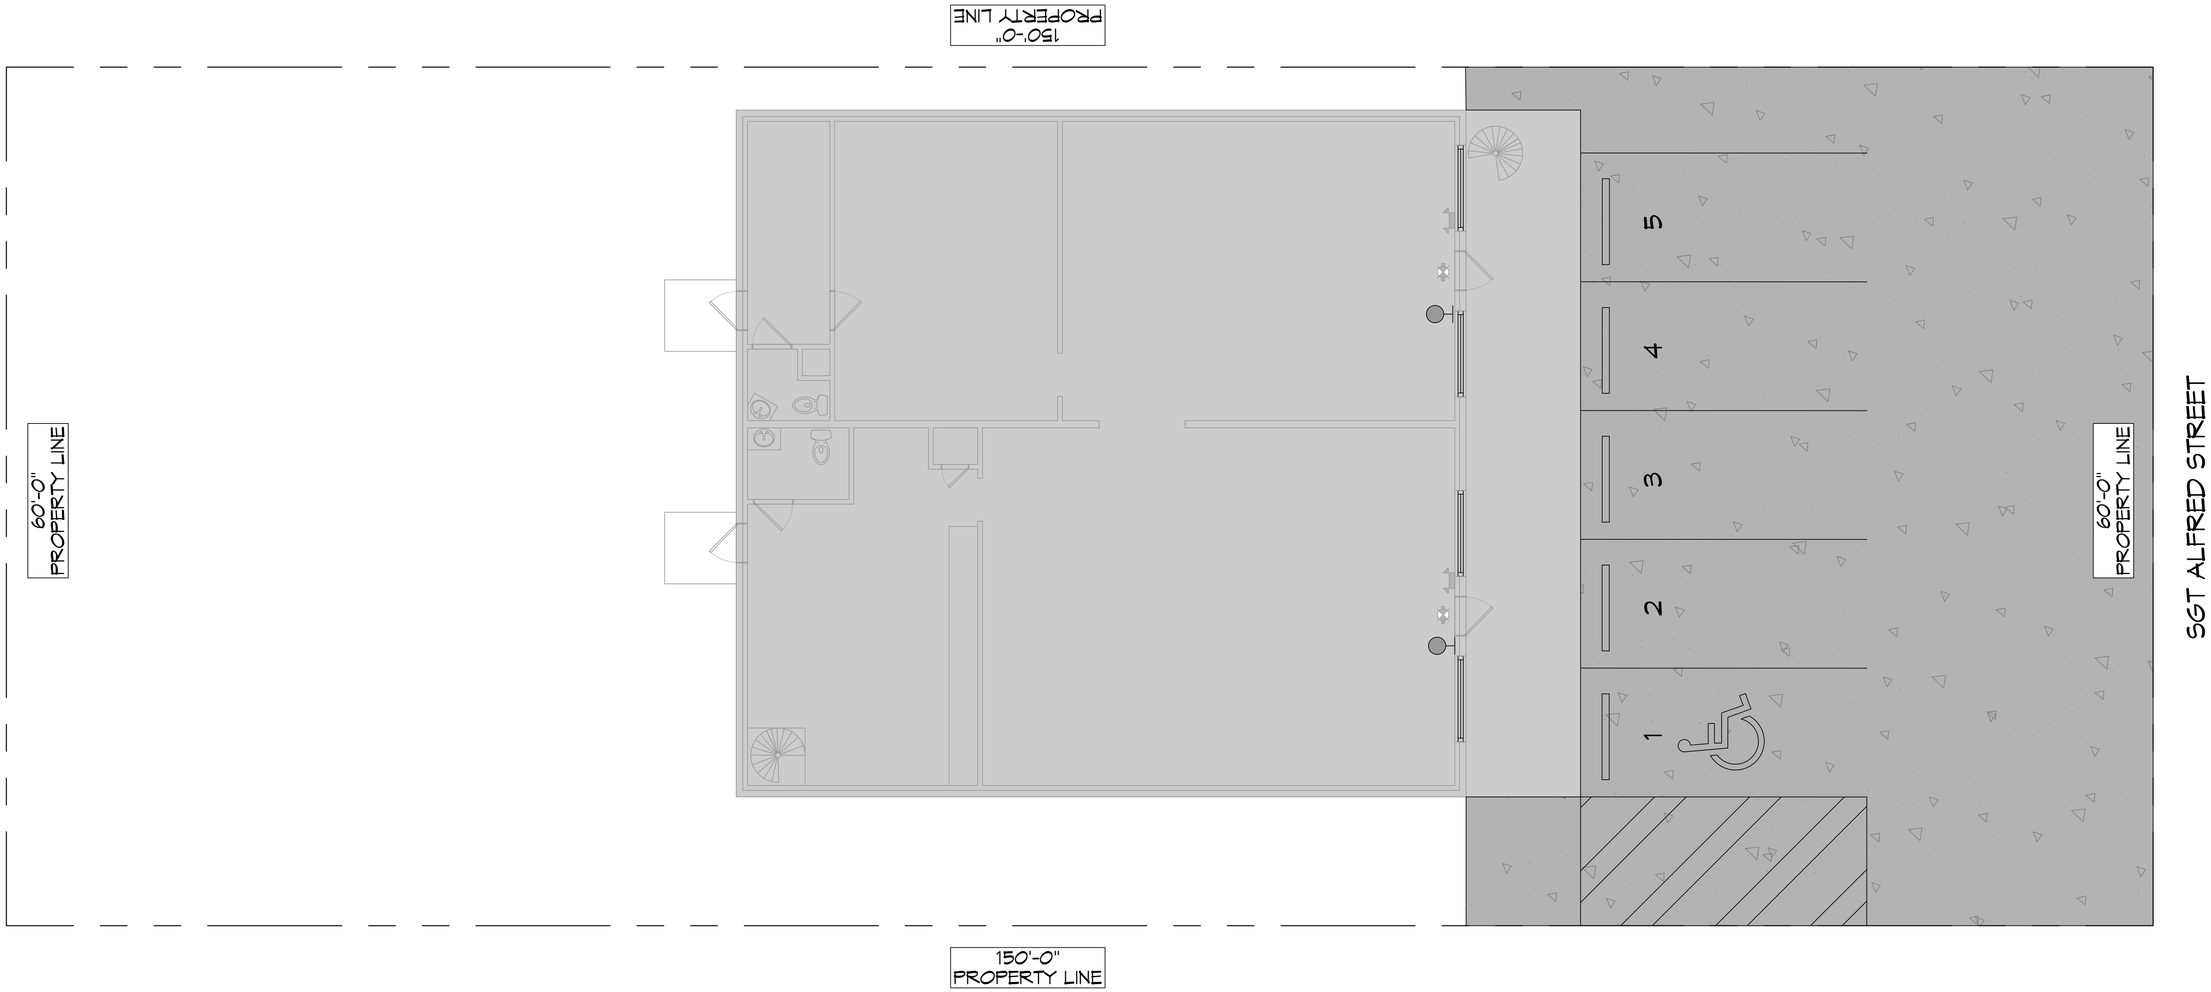

1 EXISTING SITE PLAN
SCALE: 1" = 5'-0"

PARKING NOTES

THIS IS AN EXISTING BUILDING WITH FIVE PARKING PLACES.

DAMMON ENGINEERING, INC.
LOUISIANA & MISSISSIPPI
Chief Engineer: Brian Mistich, PE
5545 Lakeshore Trail
Slidell, LA 70458
www.dammonengineering.com
info@dammonengineering.com
PH: 985.649.5832

REVISIONS

#	DESCRIPTION	DATE

SEAL:

EXISTING BUILDING
MYSTICAL MAGICK
1622 SGT ALFRED ST
SLIDELL, LA 70458

JOB No:
DATE: 08-15-2023
DRAWN BY: CJD
CHECKED BY: JMS

These drawings are the property of Dammon Engineering, Inc. and are not to be used for any purpose other than the intended purpose without the written consent of Dammon Engineering, Inc. Dammon Engineering, Inc. assumes no responsibility for any changes made to these drawings by others. These drawings are not to be used for any other project by others, to have been prepared and developed without services of Dammon Engineering, Inc. Dammon Engineering, Inc. assumes no responsibility for any other use of these drawings.

SHEET TITLE:
EXISTING SITE PLAN

DRAWING NUMBER:
C101

SHEET No: 2 of 3

FILE NAME: J:\- Commercial\1622 Sgt Alfred Street\Drawings\Current Drawings\C101 - Site Plan.dwg PLOT DATE & TIME: Tuesday, August 15, 2023 8:00:45 AM