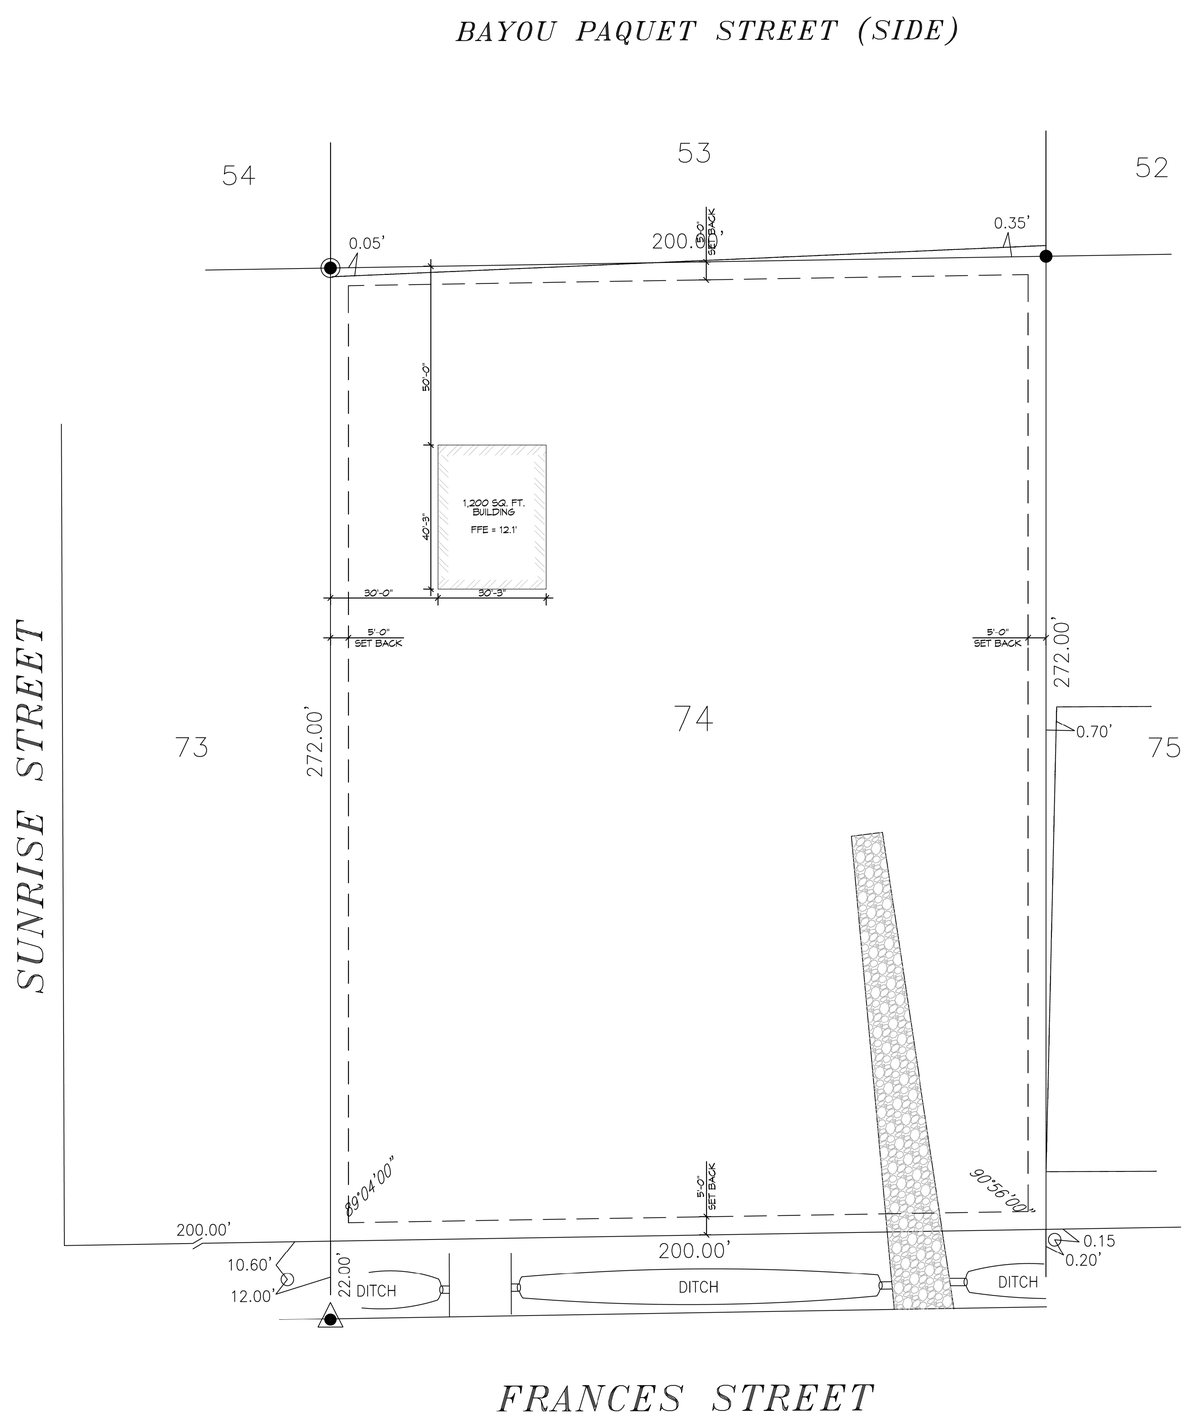

1 SITE PLAN
SCALE: 1" = 10'-0"

FLOOD ZONE
ZONE "X
BUILDING ELEVATION
BASE FLOOD ELEVATION = N/A FINISHED FLOOR ELEVATION = 12.56 ft. N.A.V.D.

DAMMON ENGINEERING, INC.
LOUISIANA & MISSISSIPPI
www.dammonengineering.com
info@dammonengineering.com
PH: 985.649.5832
Chief Engineer: Brian Mistich, PE
554 Old Spanish Trail
Slidell, LA 70458

REVISIONS

#	DESCRIPTION	DATE

SEAL:
STATE OF LOUISIANA
BRIAN A. MISTICH
License No. 30187
6/22/2021
PROFESSIONAL ENGINEER

NEW BLDG
LAURA GUTTIERREZ
118 FRANCES ST.
SLIDELL, LA

JOB No: 2021 DATE: 6-4-2021
DRAWN BY: CKD CHECKED BY: CKD

THE DRAWINGS AND SPECIFICATIONS, INCLUDING ELECTRONIC FORMS, AS AN INSTRUMENT OF SERVICE ARE THE PROPERTY OF DAMMON ENGINEERING, INC. AND SHALL NOT BE USED BY ANY PERSON OR ENTITY FOR ANY PURPOSE OR PROJECT EXCEPT THE PROJECT SPECIFIED TO WHICH, TO WHOM, OR FOR WHOM THEY WERE PREPARED, AND ARE TO BE RETURNED UPON REQUEST. ALL REPRODUCTIONS, COPIES OR SUBSTITUTIONS ARE PROHIBITED WITHOUT WRITTEN PERMISSION.

SHEET TITLE:
SITE PLAN

DRAWING NUMBER:
C101

SHEET No: 3 of 1