2 SECOND LEVEL
SCALE: 1/4"= 1'-0"

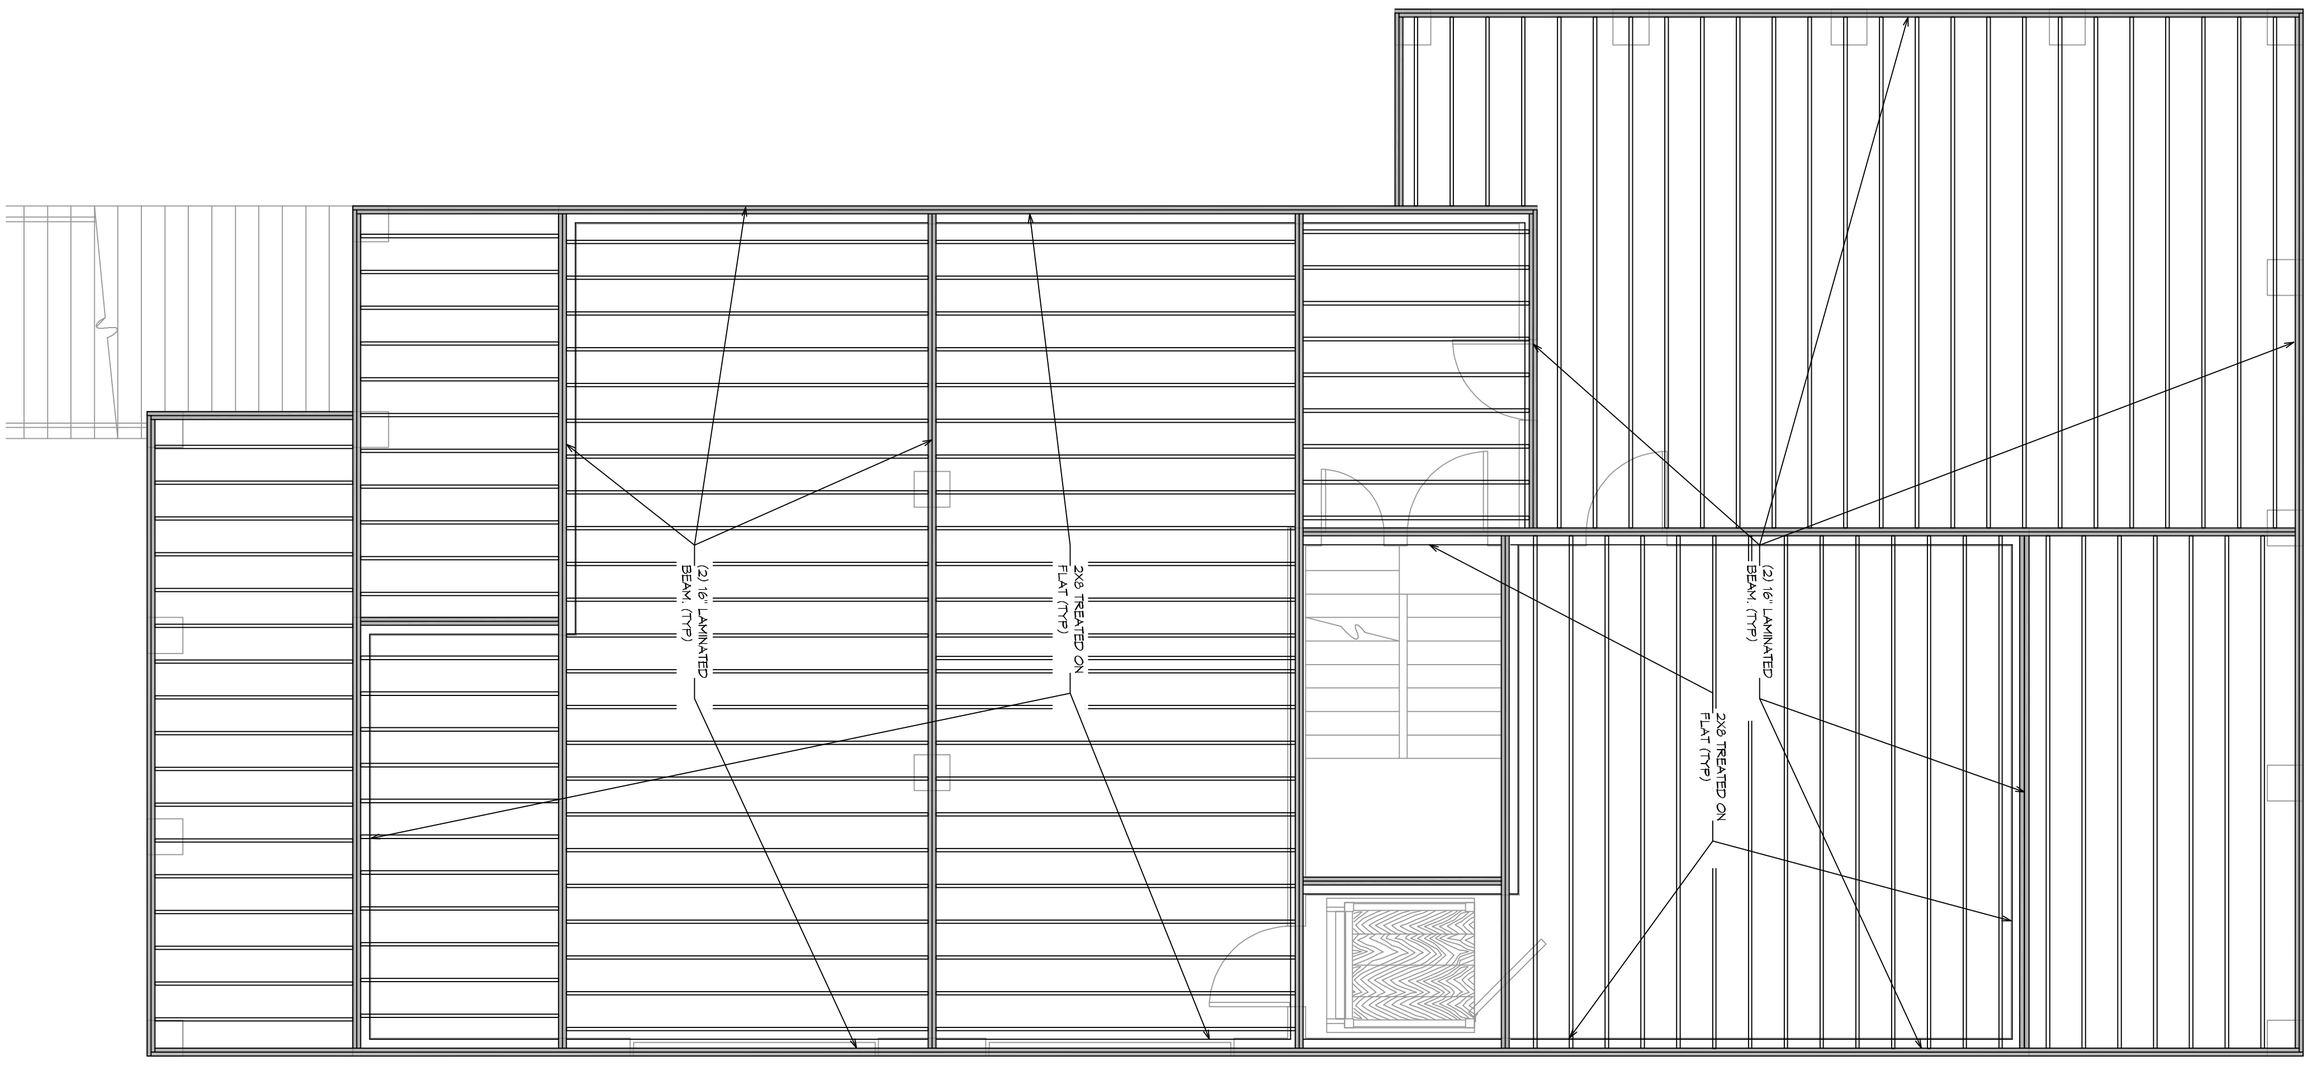

3 THIRD LEVEL
SCALE: 1/4"= 1'-0"

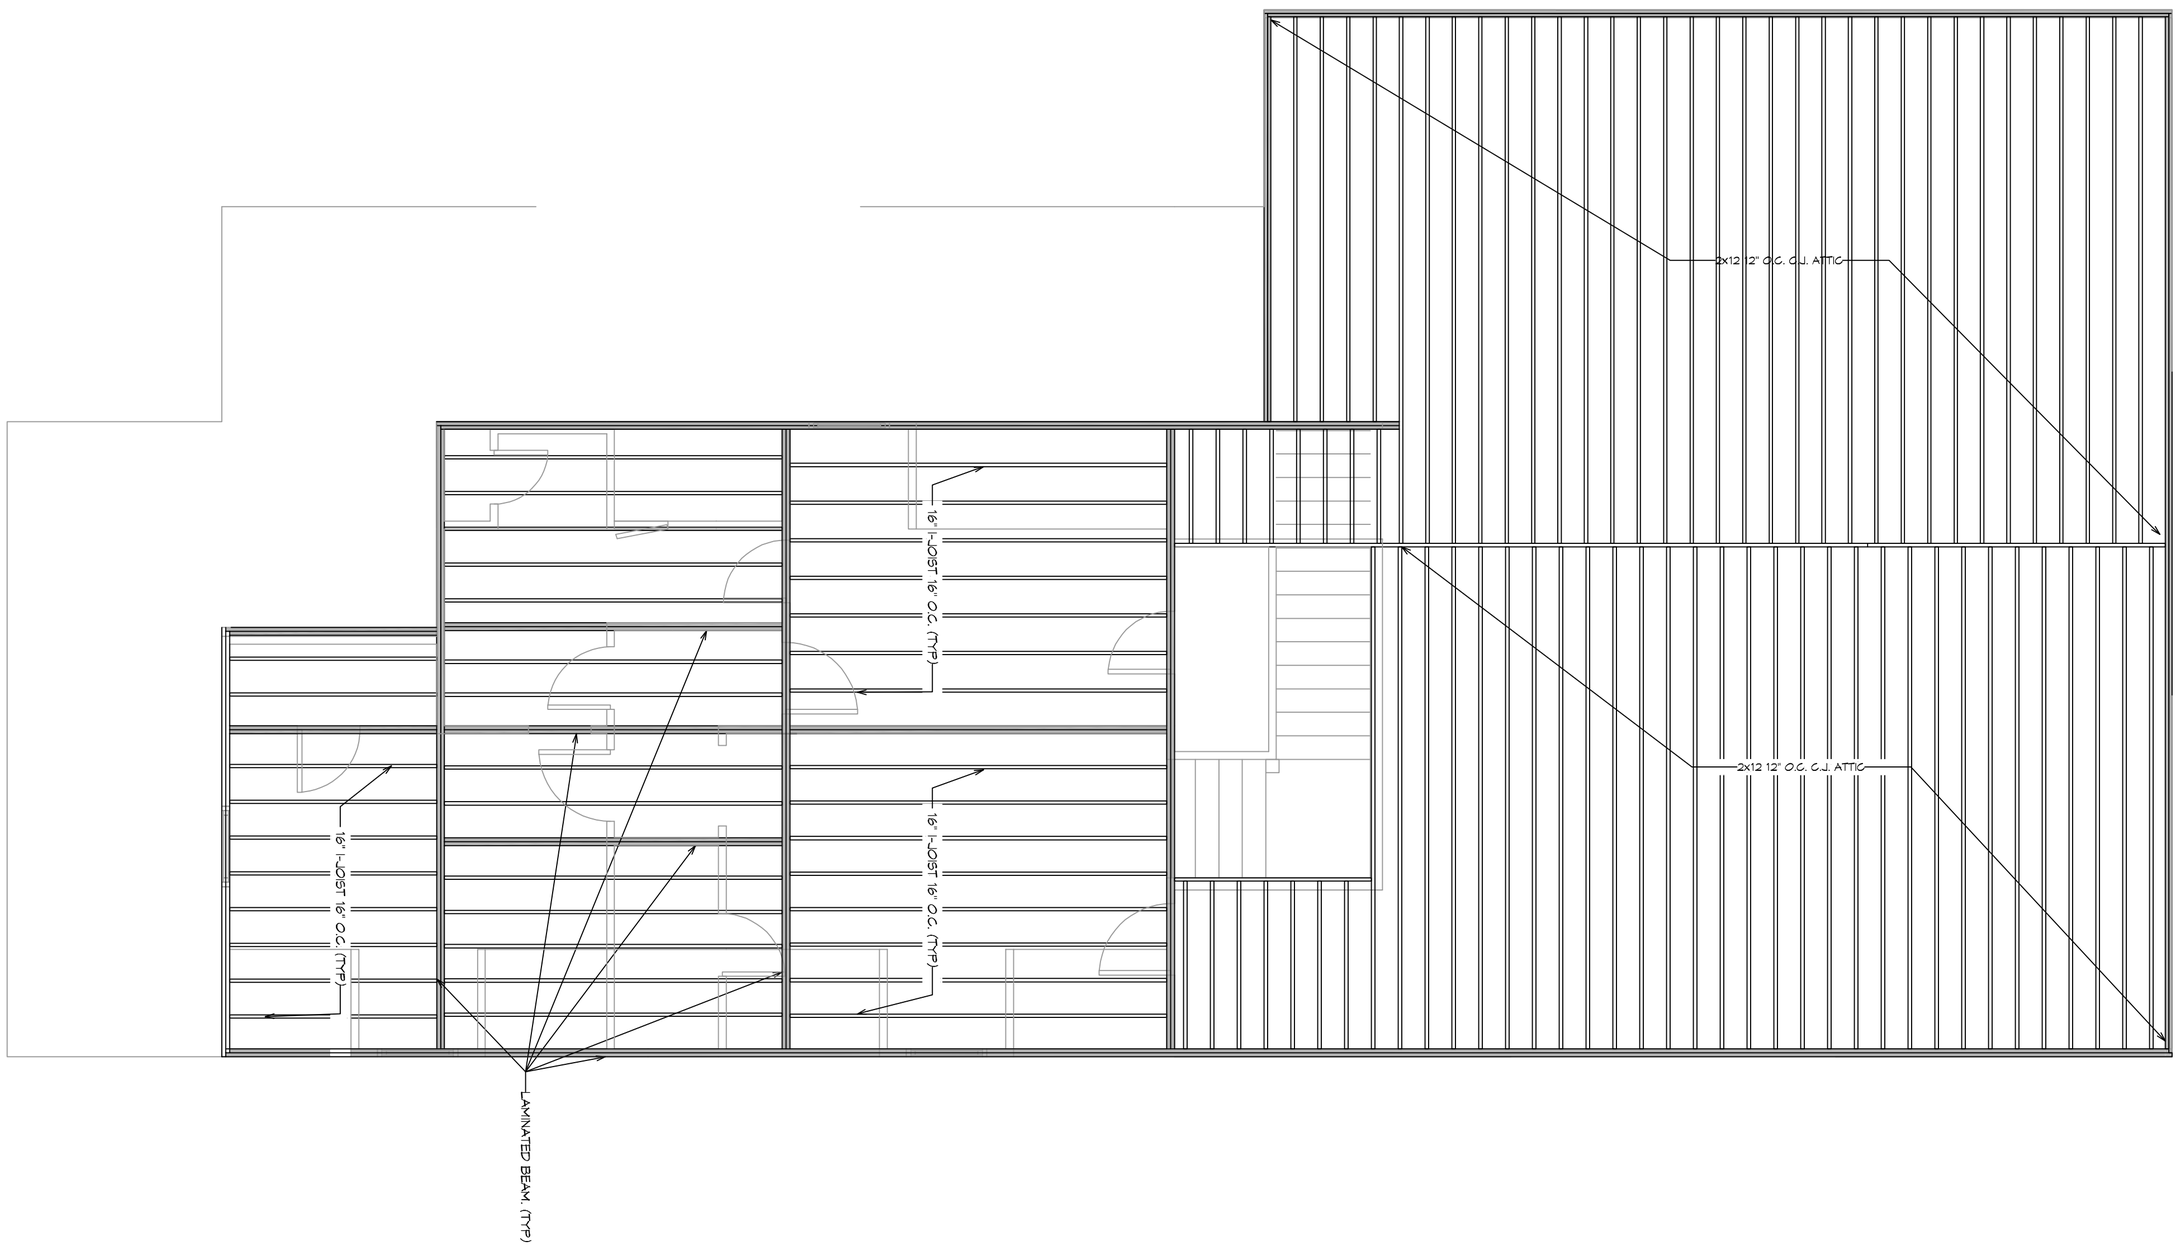

SHEET No: 2 of 4

DRAWING NUMBER: S102

SHEET TITLE: SECOND & THIRD LEVEL

STRUCTURAL DWGS

KENNY & MICHELLE OTILLO

425 CARROLL ST.
MANDEVILLE, LA

JOB No:	2376	DATE:	04-09-2019
DRAWN BY:	CKD	CHECKED BY:	CKD

The above drawings and specifications, designs and arrangements represented thereby are and shall remain the property of Dammon Engineering, and no part thereof shall be copied, disclosed to others, or used in connection with any work or project other than the specific project for which the have been prepared and developed without written consent of Dammon Engineering. Visual contact with these drawings or specifications shall constitute conclusive evidence of acceptance of these restrictions.

SEAL:

REVISIONS

#	DESCRIPTION	DATE

DAMMON ENGINEERING, INC.
LOUISIANA & MISSISSIPPI
Chief Engineer: Brian Mistich, PE
554 Old Spanish Trail
Slidell, LA 70458
www.dammonengineering.com
info@dammonengineering.com
PH: 985.649.5832