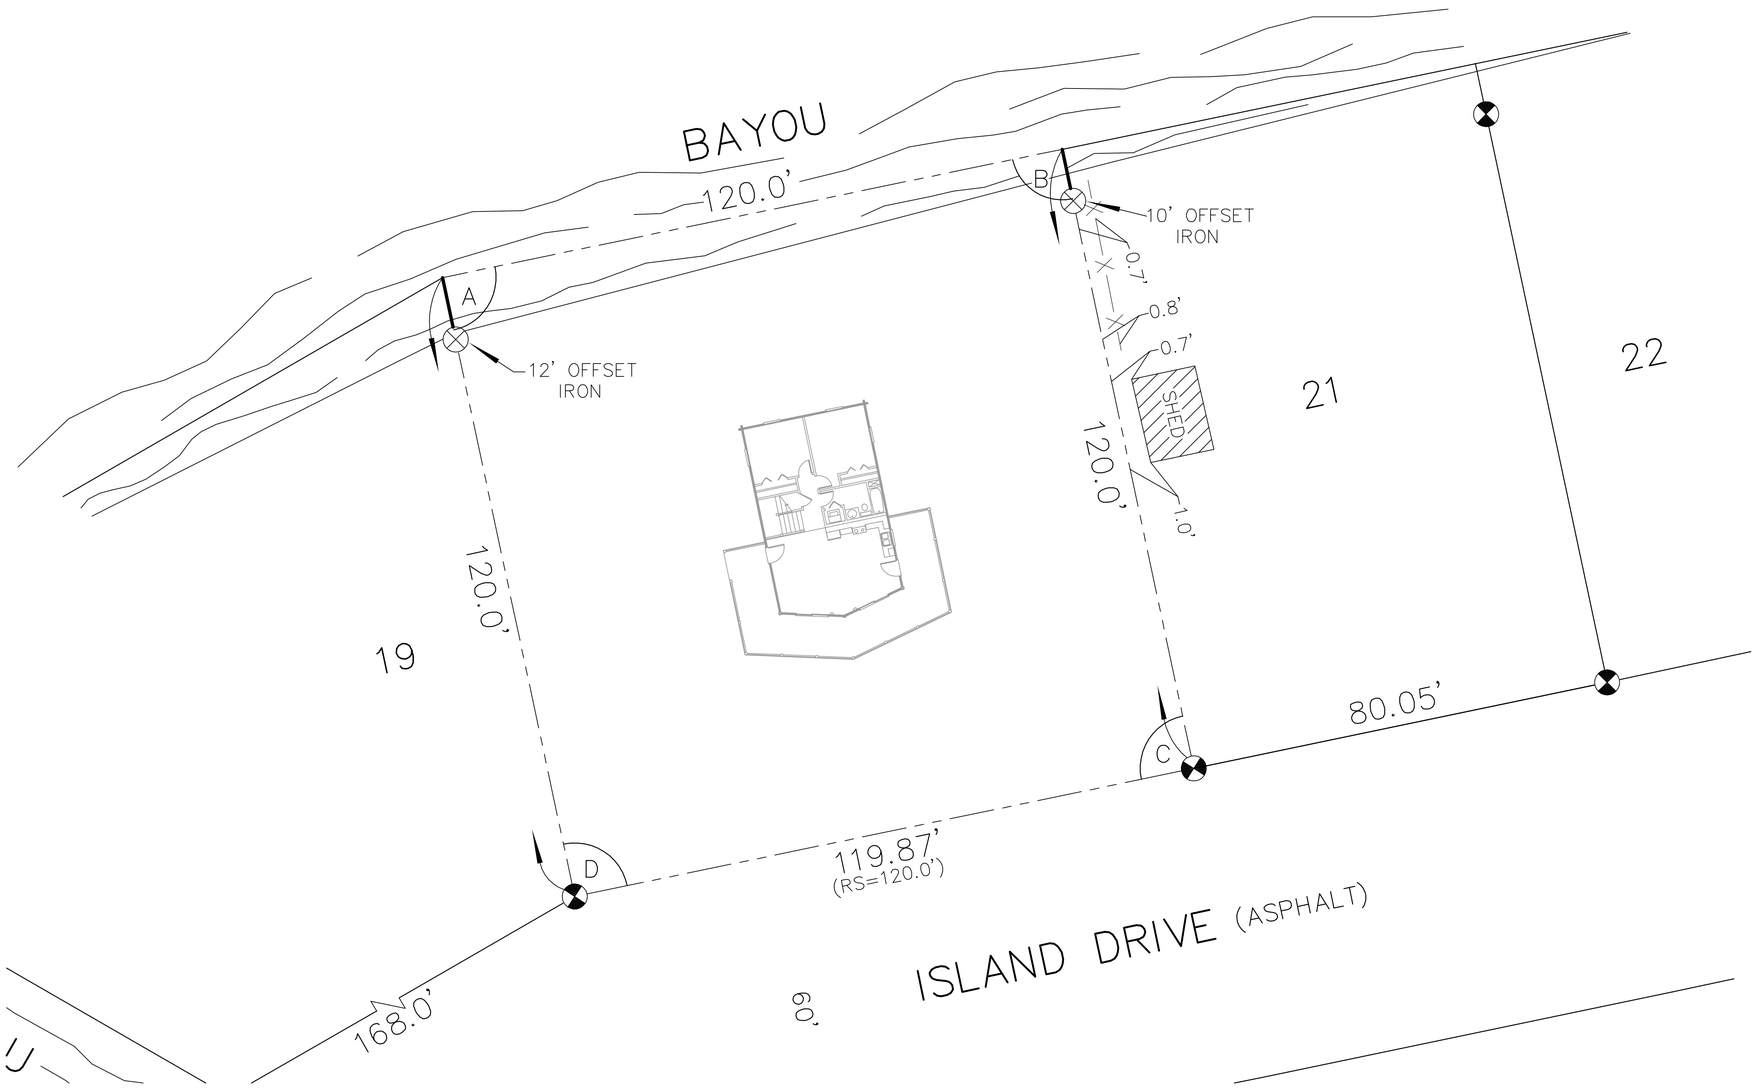

1 SITE PLAN
SCALE: 1"=20'-0"

DAMMON ENGINEERING, INC.
LOUISIANA & MISSISSIPPI
Chief Engineer: Brian Mistich, PE
554 Old Spanish Trail
Slidell, LA 70458
www.dammonengineering.com
info@dammonengineering.com
PH: 985.649.5832

REVISIONS

#	DESCRIPTION	DATE

SEAL:

STRUCTURAL DWGS

DENARD DUNHAM

LOT 20
ISLAND DRIVE
LACOMBE, LA

JOB No:	2976	DATE:	06-14-2019
DRAWN BY:	CKD	CHECKED BY:	CKD

This drawing is the sole property of Dammon Engineering, and any part thereof shall be reproduced, distributed or used for any purpose without the written consent of Dammon Engineering. Any alterations made to this drawing by other than Dammon Engineering, shall void all warranties and shall release Dammon Engineering from all liability for any subsequent use of this drawing.

SHEET TITLE:
SITE PLAN

DRAWING NUMBER:
C100

SHEET No: 1 of 4