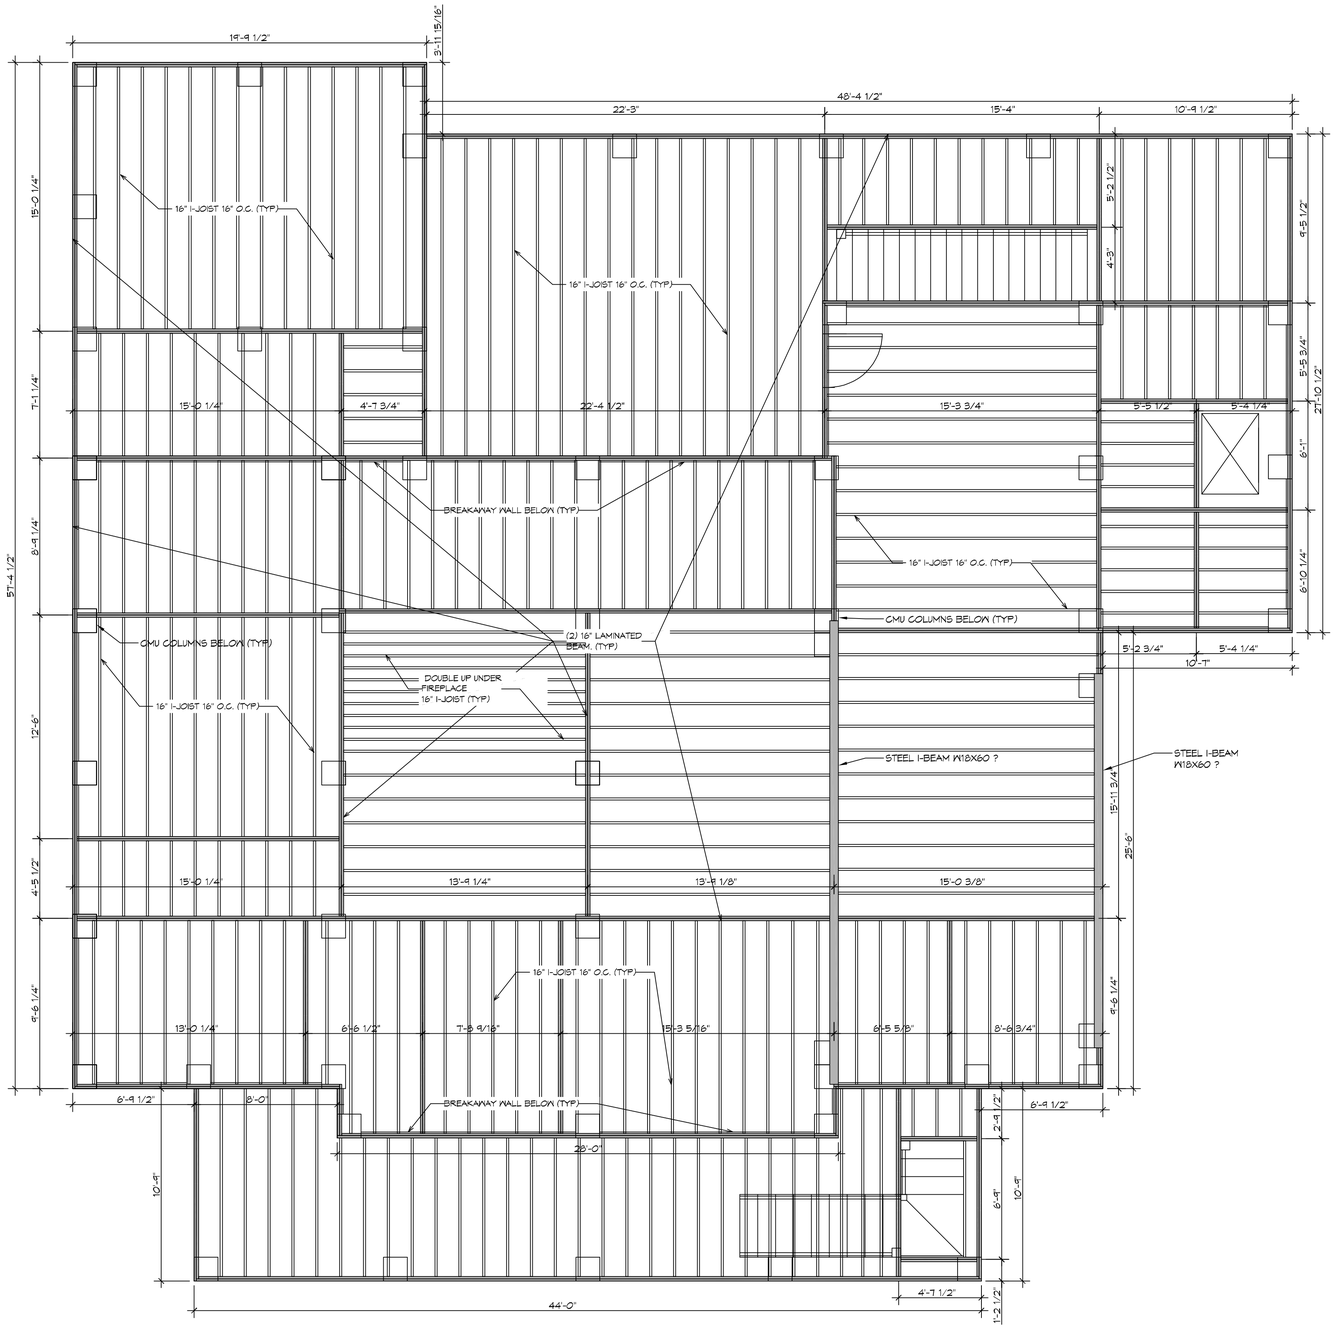

3 SECOND LEVEL FLOOR JOIST

SCALE: 1/4"= 1'-0"

DAMMON ENGINEERING, INC.
LOUISIANA & MISSISSIPPI
www.dammonengineering.com
info@dammonengineering.com
PH: 985-649-5832
Chief Engineer: Brian Mistich, PE
554 Old Spanish Trail
Slidell, LA 70458

REVISIONS

#	DESCRIPTION	DATE

SEAL:

STRUCTURAL DWGS

GARY & KATHLEEN AVENEL

451 E. CHASE
MANDEVILLE, LA

JOB No:	23716	DATE:	12-04-2018
DRAWN BY:	CKD	CHECKED BY:	BAM

The seals, drawings and specifications, designs and arrangements represented thereby are and shall remain the property of Dammon Engineering and are not to be used in whole or in part for any other project without written authorization from Dammon Engineering. Your use of this drawing or any part thereof constitutes your acceptance of these restrictions.

SHEET TITLE:
SECOND LEVEL FLOOR JOIST

DRAWING NUMBER:

S103

SHEET No: 3 of 6

FILE NAME: J:\In Foundations & Structural Sets\Gary Avenel 451 Chase East @ Bandonah\current drawings\S103 - Second Level Floor.dwg PLOT DATE & TIME: Wednesday, December 4, 2018 3:31:05 PM