GENERAL NOTES

1. DIG DOWN TO EXISTING CONCRETE AND ADD (2) #5 REBARS GOING EACH WAY. FILL WITH 3,000 PSI CONCRETE TO EXISTING GRADE AND BACKFILL.

WIND SPEED NOTE

THE CONSTRUCTION FOR SAID HOUSE, WIND SPEED IS 130 MPH. THIS DESIGN IS IN ACCORDANCE WITH: AMERICAN WOOD COUNCIL, WOOD FRAME CONSTRUCTION MANUAL FOR ONE AND TWO FAMILY DWELLINGS (WFCM) 2015 EDITION AS WELL AS THE INTERNATIONAL RESIDENTIAL CODE (IRC) 2015 EDITION.

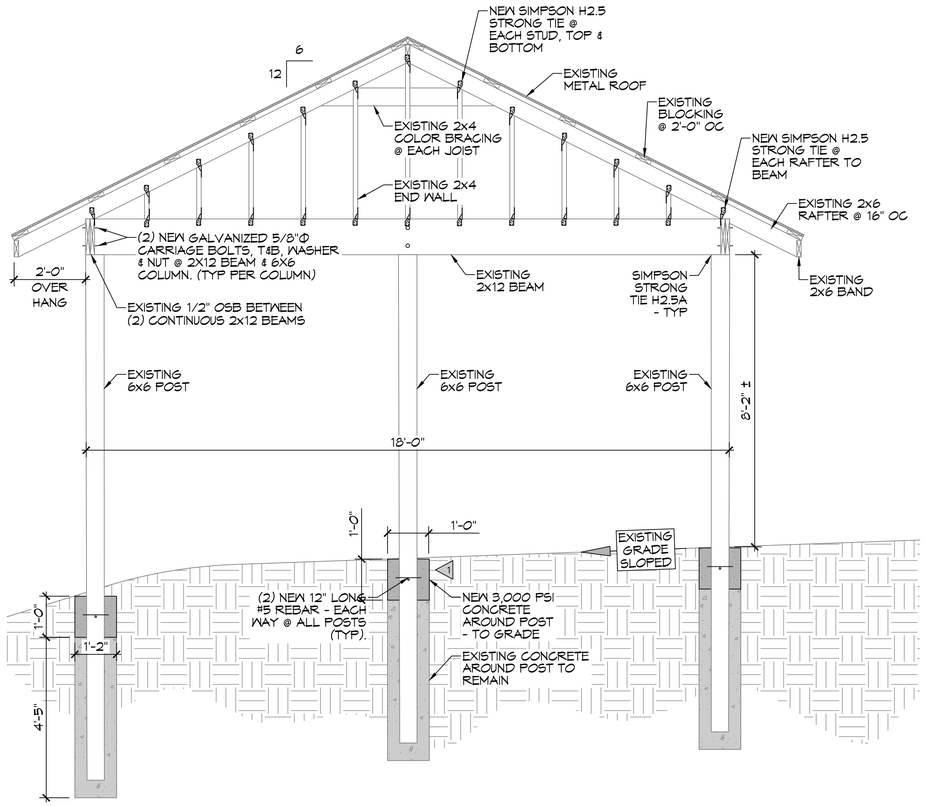

1 BARN SECTON VIEW
SCALE: 1/2" = 1'-0"

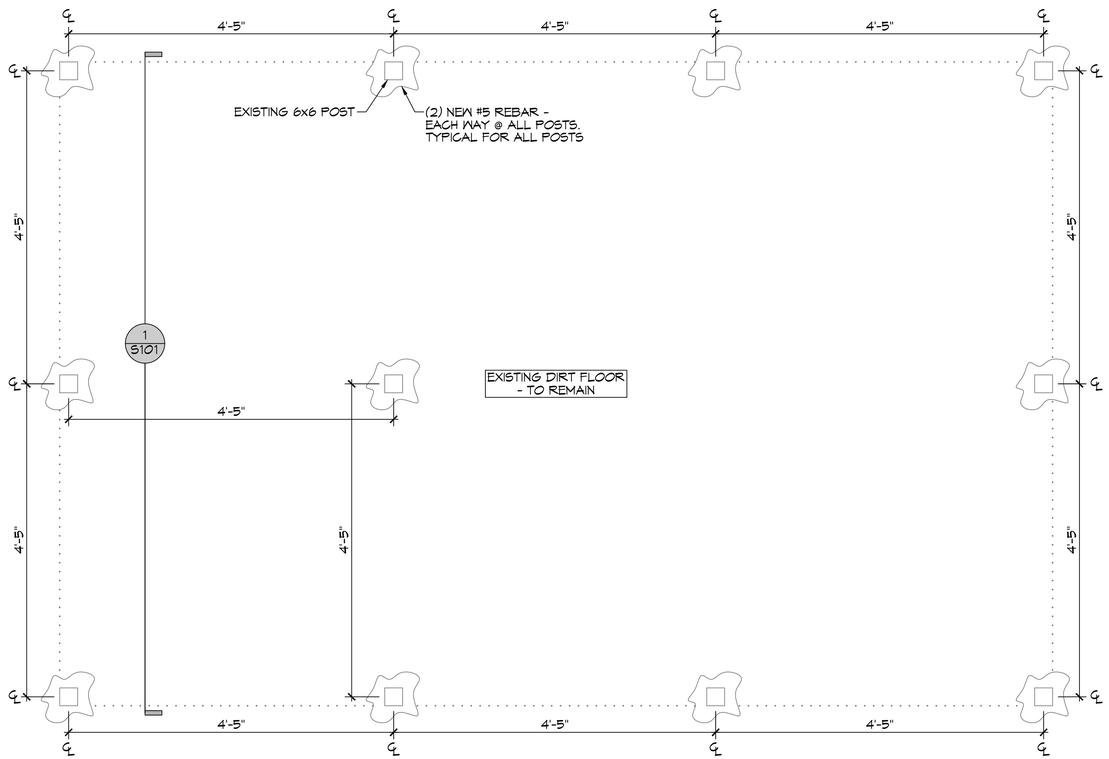

2 BARN FOUNDATION PLAN
SCALE: 1/2" = 1'-0"

DAMMON ENGINEERING, INC.
LOUISIANA & MISSISSIPPI
www.dammonengineering.com
info@dammonengineering.com
PH: 985.649.5832
Chief Engineer: Brian Mistich, PE
554 Old Spanish Trail
Slidell, LA 70458

REVISIONS

#	DESCRIPTION	DATE

SEAL:

STATE OF LOUISIANA
BRIAN A. MISTICH
License No. 30187
PROFESSIONAL ENGINEER

STRUCTURAL PLAN

OTONIEL AMADOR

28061 HWY-40
BUSH, LA 70431

JOB No:	2022
DATE:	10-20-2022
DRAWN BY:	CKD
CHECKED BY:	BAM

SHEET TITLE:
BARN - SECTION AND FOUNDATION PLAN

DRAWING NUMBER:
S101

SHEET No: 1 of 2