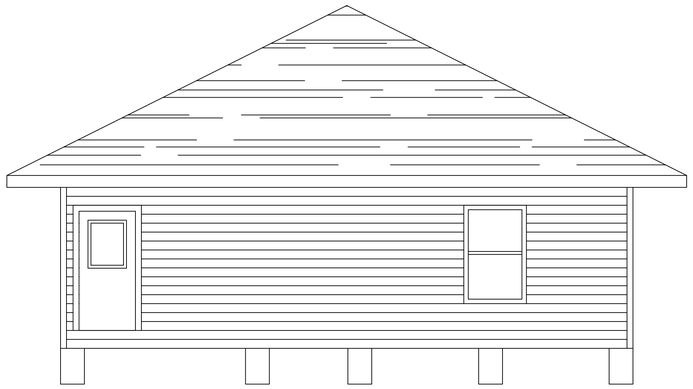

6 REAR VIEW
SCALE: 1/4" = 1'-0"

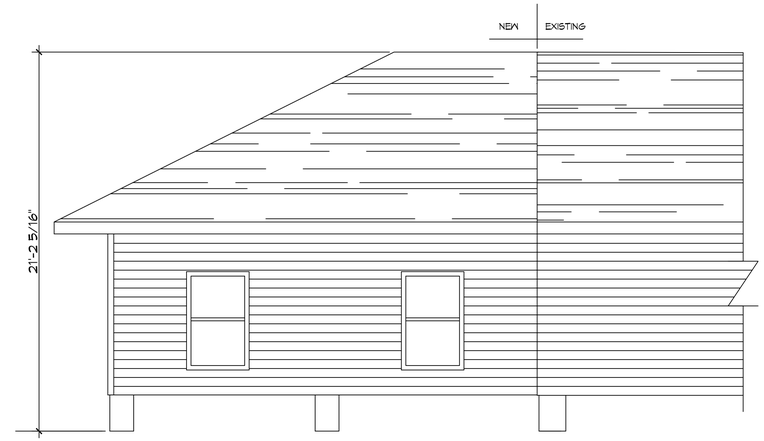

7 SIDE VIEW
SCALE: 1/4" = 1'-0"

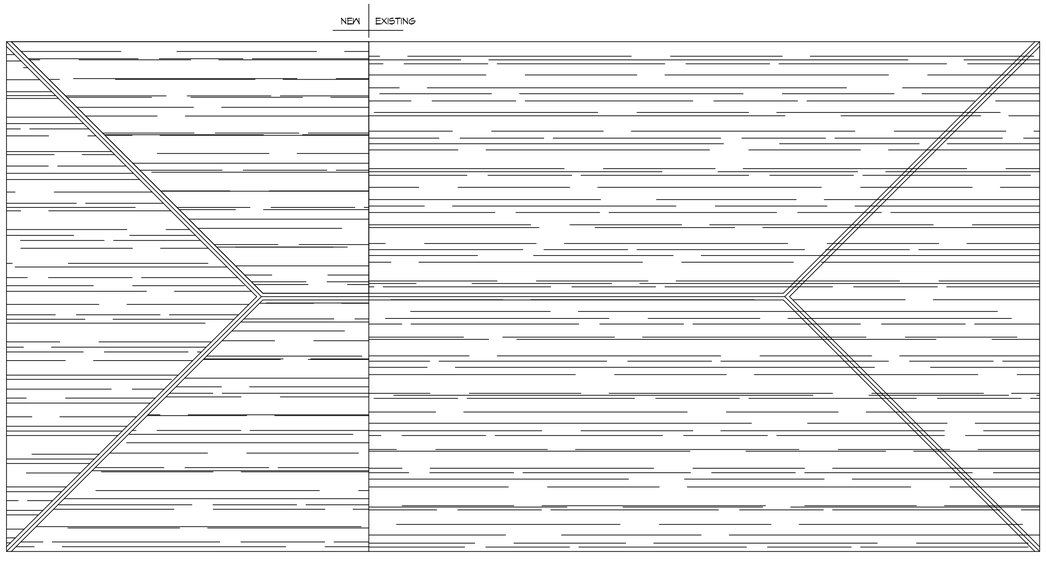

8 ROOF PLAN
SCALE: 3/16" = 1'-0"

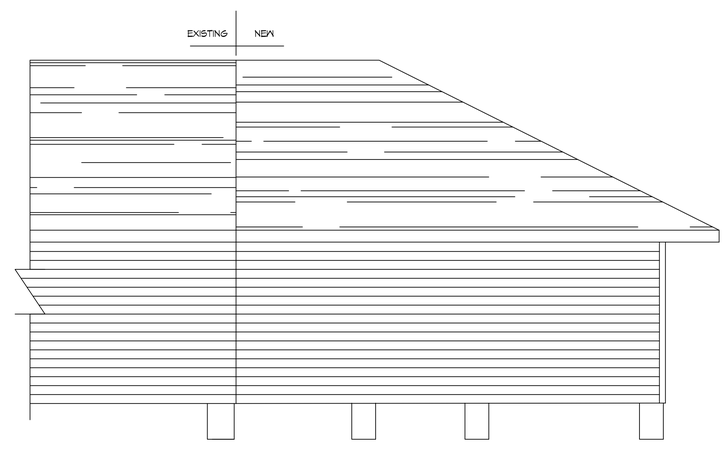

9 SIDE VIEW
SCALE: 1/4" = 1'-0"

DAMMON ENGINEERING, INC.
LOUISIANA & MISSISSIPPI
www.dammonengineering.com
info@dammonengineering.com
PH: 985.649.5832
Chief Engineer: Brian Mistich, PE
5540 Oakridge Trail
Slidell, LA 70458

#	DESCRIPTION	DATE

REVISIONS

SEAL:

STATE OF LOUISIANA
BRIAN A. MISTICH
License No. 30187
5-16-24
PROFESSIONAL ENGINEER

RESIDENTIAL ADDITION
SANDRA MORTON WILLIAMS
4341 TUPELO
SLIDELL, LA 70461

JOB No:	
DATE:	05-20-2024
DRAWN BY:	CKD
CHECKED BY:	BAM

These drawings are at all times, title and property of Dammon Engineering, and shall remain the property of Dammon Engineering, and shall not be reproduced or used for other projects by the owner or others without the express written consent of Dammon Engineering. These drawings are instruments of service and are copyrighted property of Dammon Engineering. Only those copies prepared and stamped, signed and sealed by a licensed professional engineer for which the seal has been applied and dated are valid for construction purposes.

SHEET TITLE:
BLDG ELEVATIONS

DRAWING NUMBER:
A102

SHEET No: 5 of 7

FILE NAME: J:\- Foundations or Structural Only\4391 Tupelo Drive Addn Morris\House Foundation\Current Drawings\A102 - Elevations Plan.dwg PLOT DATE & TIME: Monday, May 20, 2024 3:28:28 PM