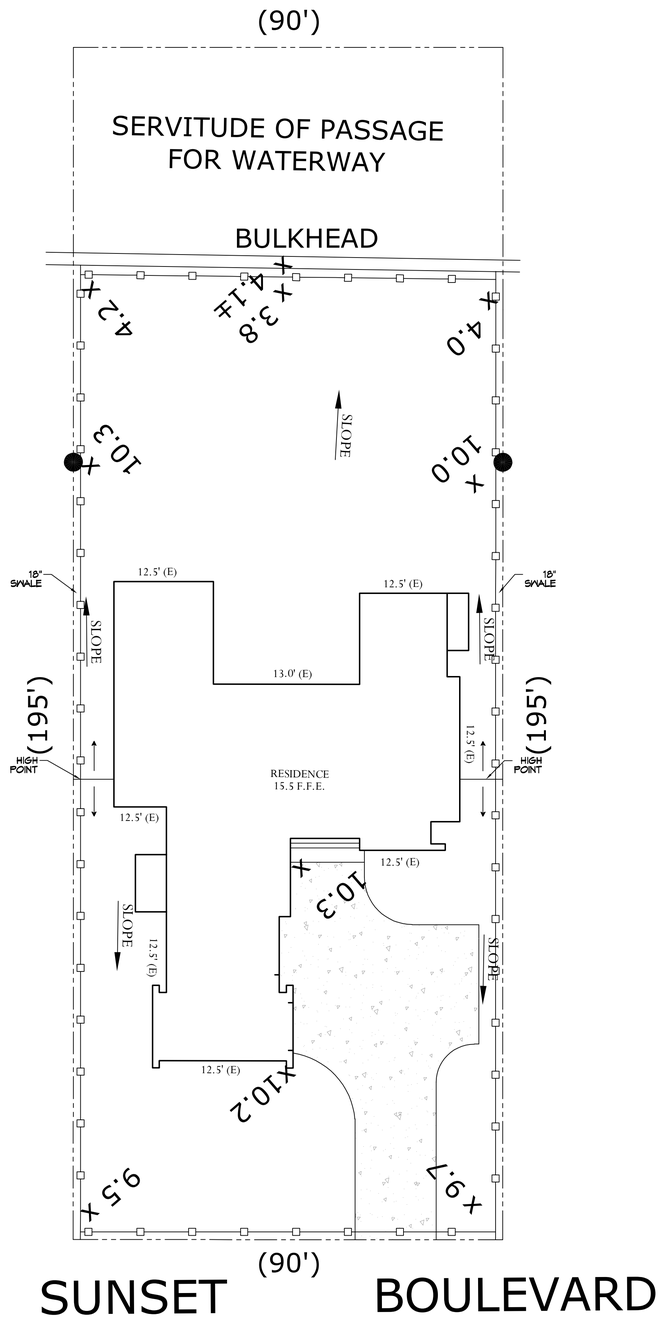

1 SITE PLAN
SCALE: 1"=15'-0"

NO ADVERSE IMPACTS TO ADJACENT PROPERTIES

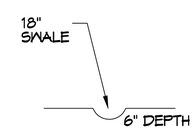

SWALE
SCALE: N.T.S.

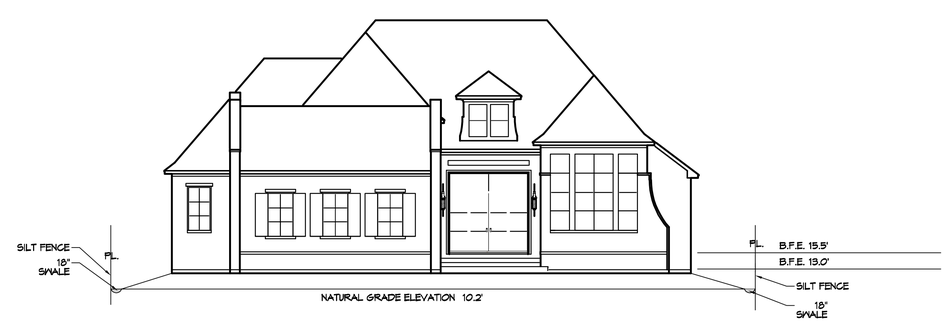

A C100 | C100 CROSS SECTION
SCALE: 1"=10'-0"

FLOOD ZONE

ZONE "A12"

BUILDING ELEVATION

BASE FLOOD ELEVATION = 13.0'
GARAGE FINISHED FLOOR ELEVATION = 13.0'
LIVING FINISHED FLOOR ELEVATION = 15.5'

STORMWATER CONTROL LEGEND

SILT FENCE
WATER FLOW

DAMMON ENGINEERING, INC.
www.dammonengineering.com
info@dammonengineering.com
Fax: 985.641.5950
1554 Old Spanish Trail
Slidell, LA 70458
PH: 985.649.5832

REVISIONS

#	DESCRIPTION	DATE

SEAL:
STATE OF LOUISIANA
BRIAN A. MISTICH
License No. 30187
07-28-2022
PROFESSIONAL ENGINEER

NEW RESIDENTIAL HOME

ANDRE & KIUANA BRIGHT

2344 SUNSET BOULEVARD
SLIDELL, LOUISIANA 70458

JOB No: 2022 | DATE: 07-28-2022
DRAWN BY: CKD | CHECKED BY: CKD

THESE DRAWINGS AND SPECIFICATIONS, AS INSTRUMENTS OF SERVICE, ARE AND SHALL REMAIN THE PROPERTY OF DAMMON ENGINEERING, INC. THEY ARE TO BE USED ONLY FOR THIS PROJECT AND SHALL NOT BE LOANED, COPIED OR REPRODUCED IN WHOLE OR IN PART FOR ANY PURPOSE WITHOUT THE WRITTEN PERMISSION OF DAMMON ENGINEERING, INC. ANY REPRODUCTION OF THESE DRAWINGS WITHOUT THE WRITTEN PERMISSION OF DAMMON ENGINEERING, INC. IS PROHIBITED.

SHEET TITLE:
FILL PLAN

DRAWING NUMBER:
C100

SHEET No: 1 of # 1

FILE NAME: J:\-- Foundations or Structural Only\Andre Bright, Lakeshore Dr, Slidell\Working dwgs\C100 - Site Plan.dwg PLOT DATE & TIME: Monday, August 1, 2022 8:33:53 AM