4 RIGHT ELEVATION
SCALE: 1/4" = 1'-0"

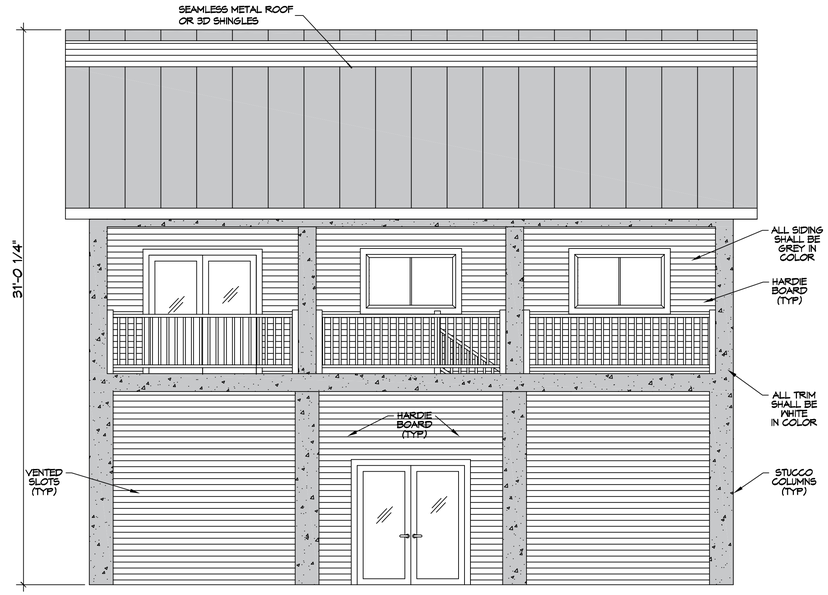

5 FRONT ELEVATION
SCALE: 1/4" = 1'-0"

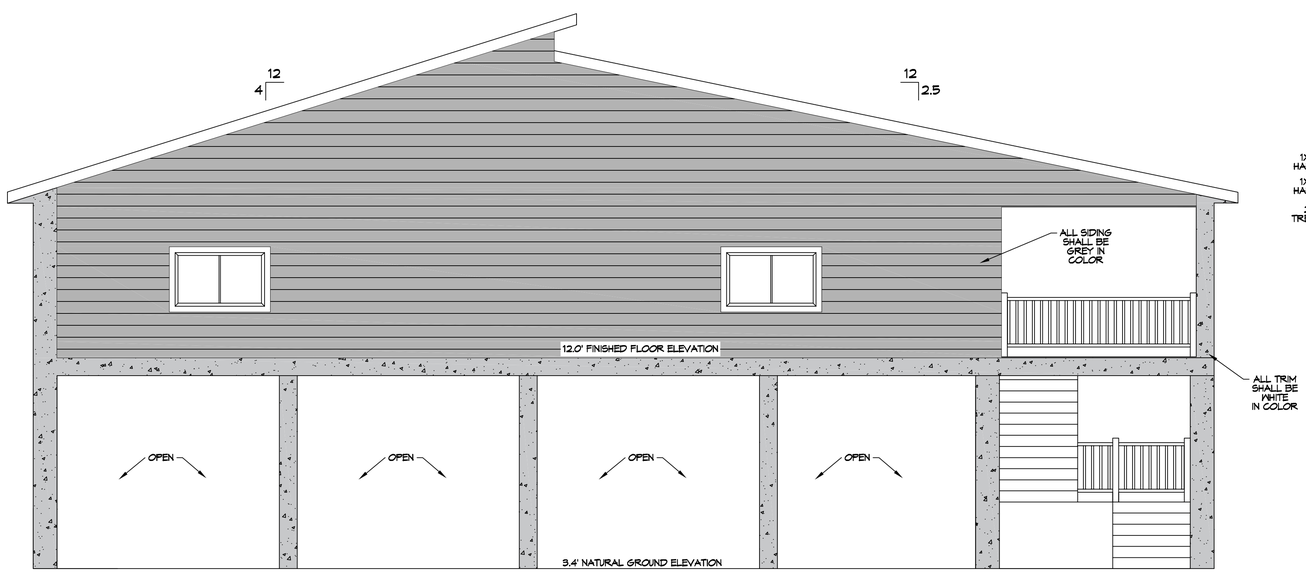

6 LEFT ELEVATION
SCALE: 1/4" = 1'-0"

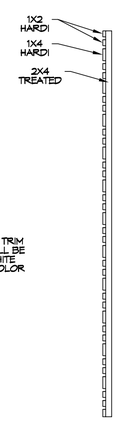

VENTED SLOTS
SCALE: 1/2" = 1'-0"

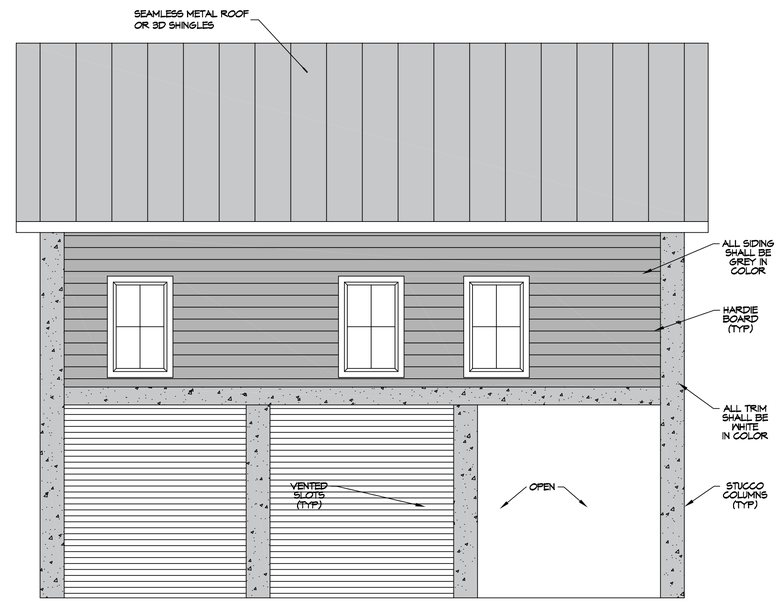

7 REAR VIEW
SCALE: 1/4" = 1'-0"

DAMMON ENGINEERING, INC.
LOUISIANA & MISSISSIPPI
www.dammonengineering.com
info@dammonengineering.com
PH: 985.649.5832
Chief Engineer: Brian Mistich, PE
5540 Highway 190
Suite D, Suite 1
Slidell, LA 70458

REVISIONS

#	DESCRIPTION	DATE

STATE OF LOUISIANA
BRIAN A. MISTICH
License No. 30187
PROFESSIONAL ENGINEER

BRETT CABRIRAC

LOT 5 SQUARE 24
ROBERT STREET
SLIDELL, LA. 70458

JOB No:	
DATE:	07-24-2023
DRAWN BY:	CKD
CHECKED BY:	BAM

The drawings and specifications contained herein are the property of Dammon Engineering, and shall not be reproduced or used for other projects without the consent of Dammon Engineering. Any reproduction or use of these drawings and specifications for other projects for which they have not been prepared and developed without written consent of Dammon Engineering shall be prima facie evidence of such reproduction and appropriation of ideas and designs.

SHEET TITLE:
BLDG ELEVATIONS

DRAWING NUMBER:
A103

SHEET No: 4 of 8

FILE NAME: J:\-- Foundations w Structural Only\Brett Cabirac Robert St Slidell\Current Drawings\A103 -- Elevations Plan.dwg PLOT DATE & TIME: Monday, August 7, 2023 4:15:41 PM