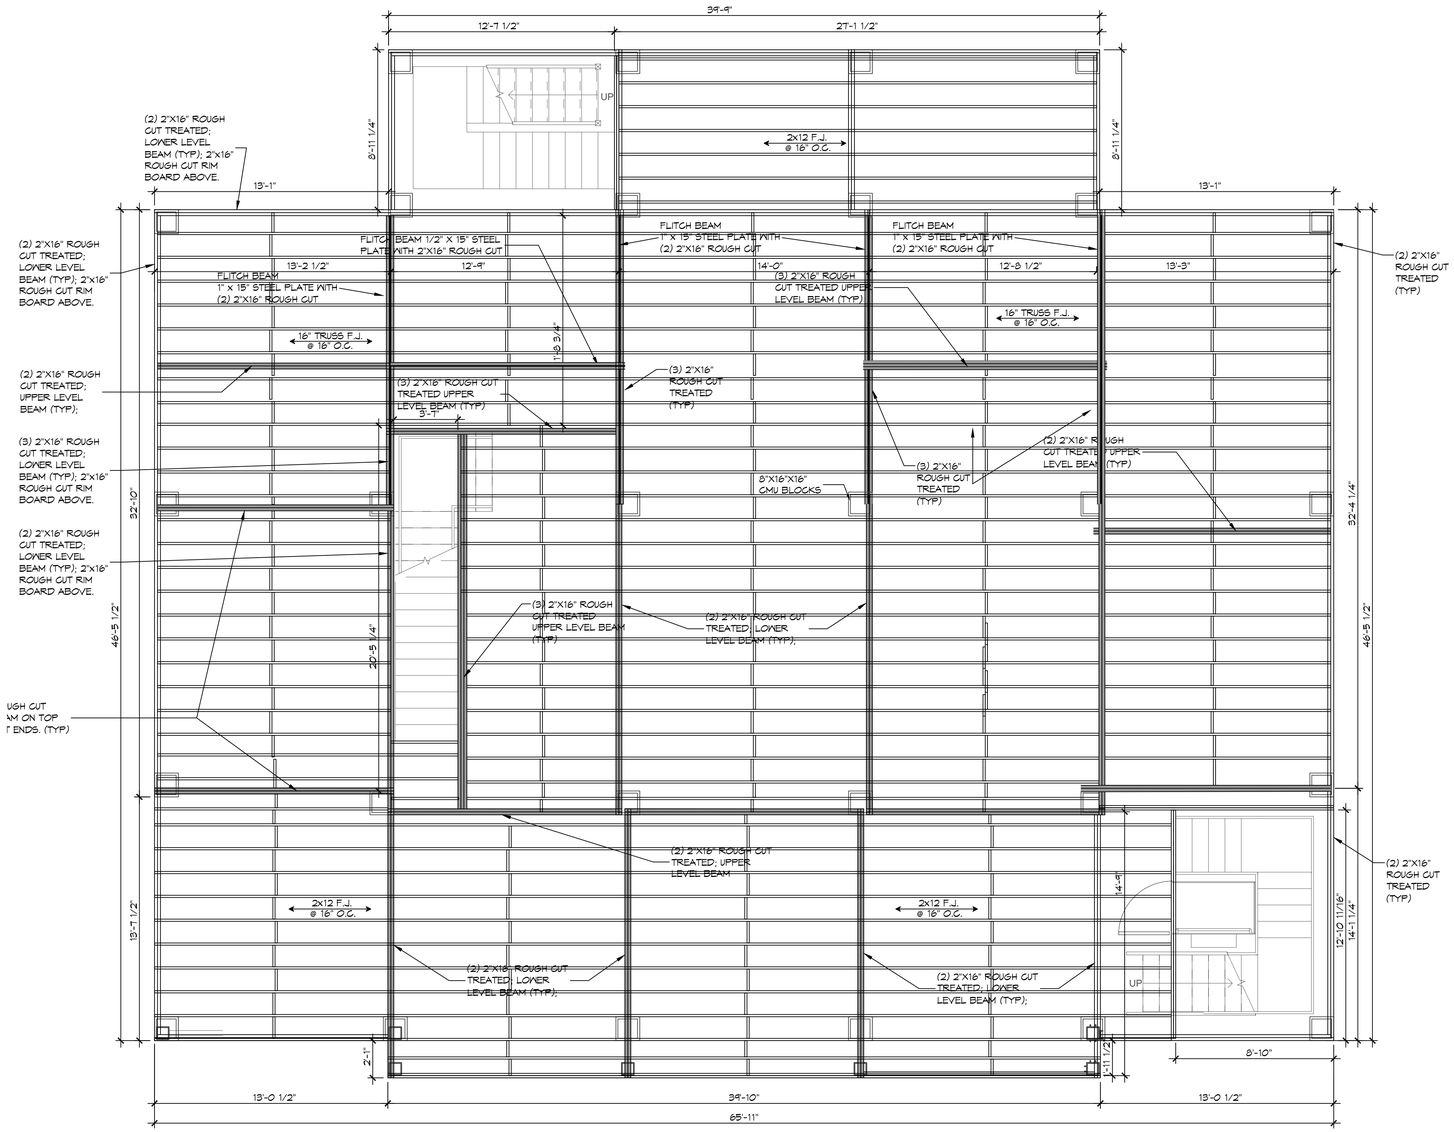

3 FLOORING FRAMING PLAN

SCALE: 1/4" = 1'-0"

LEVEL TWO

GENERAL NOTES

1. ALL LUMBER SHALL BE PRESSURE TREATED WITH A RETENTION OF .4 PER C.F.
2. ALL FASTENERS SHALL BE HOT DIPPED GALVANIZED (HDG) PER ASTM A153.
3. ALL CONNECTORS SHALL BE HDG PER ASTM A653, CLASS G185 SHEET WITH 1.85 OZ/SF ZINC COATING.
4. TRIPLE UP FLOOR JOIST UNDER TUBS AND INTERIOR LOAD BEARING WALLS.

DAMMON ENGINEERING, INC.
LOUISIANA & MISSISSIPPI
www.dammonengineering.com
info@dammonengineering.com
PH: 985-649-5922
Chief Engineer: Brian Mistich, PE
554 Old Spanish Trail
Slidell, LA 70458

REVISIONS

#	DESCRIPTION	DATE

SEAL:

BRENDA AND JOHN CASE RESIDENCE

34819 LOVRY LANE
SLIDELL, LA 70460

JOB No:	DATE: 09-19-2023
DRAWN BY: CAD	CHECKED BY: BAM

THIS DRAWING AND SPECIFICATIONS, INCLUDING THESE WORDS, IS AND REMAINS THE PROPERTY OF DAMMON ENGINEERING, INC. IT IS NOT TO BE REPRODUCED, CHANGED OR COPIED IN ANY FORM OR MANNER WHATSOEVER, NOR ARE THEY TO BE ASSIGNED TO ANY THIRD PARTY, WITHOUT FIRST OBTAINING THE EXPRESSED WRITTEN CONSENT OF DAMMON ENGINEERING, INC. ANY REUSE WITHOUT WRITTEN VERIFICATION OR ADAPTATION BY DAMMON ENGINEERING, INC. FOR THE SPECIFIC PURPOSE INTENDED WILL BE AT THE USER'S SOLE RISK AND WITHOUT LIABILITY OR LEGAL EXPOSURE TO DAMMON ENGINEERING, INC. THIS DRAWING IS PROVIDED AS AN INSTRUMENT OF SERVICE.

SHEET TITLE:
FLOOR FRAMING PLAN
LEVEL TWO

DRAWING NUMBER:

S103

SHEET No: 3 of 6

FILE NAME: J:\+ Foundations w/ Structural Only\Case Residence Anderson\Current Drawings\S103-Level two Framing Plan.dwg PLOT DATE & TIME: Thursday, October 5, 2023 3:39:29 PM