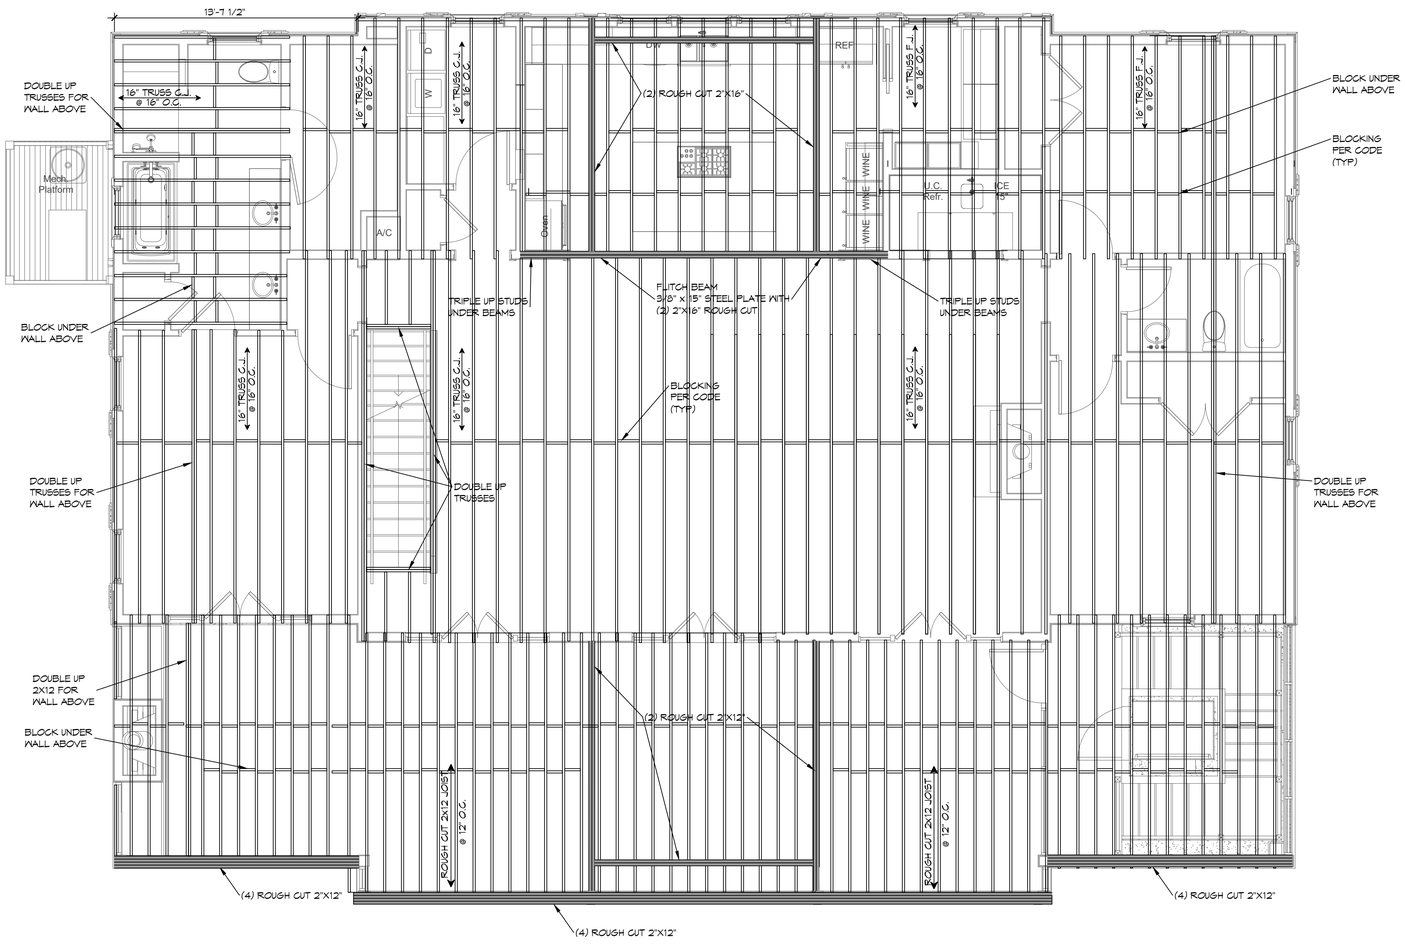

4 FLOORING FRAMING PLAN
SCALE: 1/4" = 1'-0"

LEVEL THREE

DAMMON ENGINEERING, INC.
LOUISIANA & MISSISSIPPI

Chief Engineer: Brian Mistich, PE
554 Old Spanish Trail
Slidell, LA 70458

www.dammonengineering.com
info@dammonengineering.com
PH: 985.649.5832

#	DESCRIPTION	DATE

REVISIONS

STATE OF LOUISIANA
BRIAN A. MISTICH
License No. 30187
PROFESSIONAL ENGINEER

BRENDA AND JOHN
CASE RESIDENCE

5489 LOWRY LANE
SLIDELL, LA 70460

JOB No:	
DATE:	01-18-2024
DRAWN BY:	CSD
CHECKED BY:	BAM

THIS DOCUMENT IS PROPERTY OF DAMMON ENGINEERING, INC. THERE IS NO EXPRESSED OR IMPLIED LICENSE OR RIGHT TO REPRODUCE THIS DOCUMENT WITHOUT WRITTEN PERMISSION FROM DAMMON ENGINEERING, INC. AND DOES NOT MEAN THE PROPERTY OF DAMMON ENGINEERING, AND UNLESS OTHERWISE SPECIFIED, IS NOT TO BE USED FOR ANY OTHER PROJECT THAN THE SPECIFIED PROJECT FOR WHICH IT WAS PREPARED AND DELIVERED. THE REPRODUCTION OF THIS DOCUMENT FOR ANY OTHER PROJECT IS PROHIBITED WITHOUT THE WRITTEN CONSENT OF DAMMON ENGINEERING, INC.

SHEET TITLE:
FLOOR FRAMING PLAN
LEVEL TWO

DRAWING NUMBER:
S104

SHEET No: 4 of 6