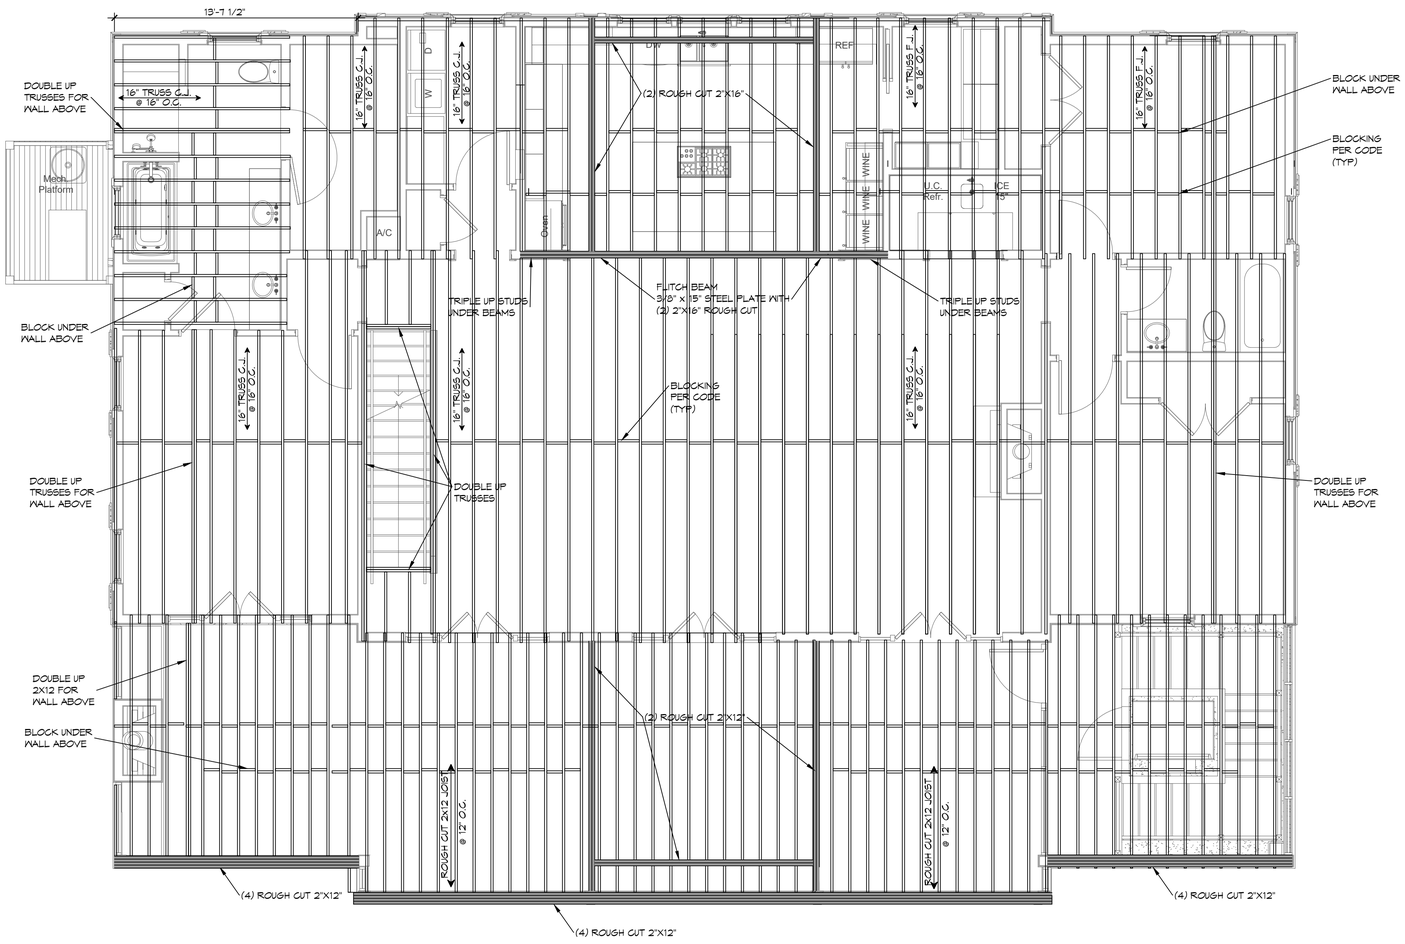


4 FLOORING FRAMING PLAN
SCALE: 1/4" = 1'-0"

LEVEL THREE

DAMMON ENGINEERING, INC.
LOUISIANA & MISSISSIPPI

Chief Engineer: Brian Mistich, PE
554 Old Spanish Trail
Slidell, LA 70458

www.dammonengineering.com
info@dammonengineering.com
PH: 985.649.5832

| # | DESCRIPTION | DATE |
|---|---|---|
| | | |

REVISIONS

STATE OF LOUISIANA
BRIAN A. MISTICH
License No. 30187
PROFESSIONAL ENGINEER

BRENDA AND JOHN
CASE RESIDENCE

5459 LOWRY LANE
SLIDELL, LA 70460

DATE: 02-01-2024
CHECKED BY: BAM
DRAWN BY: CSD
JOB No:

THIS DOCUMENT IS PROPERTY OF DAMMON ENGINEERING, INC. THERE IS NO EXPRESSED OR IMPLIED LICENSE OR RIGHT TO REPRODUCE, PUBLISH OR USE THIS DOCUMENT FOR ANY PURPOSE OTHER THAN THE PROJECT FOR WHICH IT WAS PREPARED AND DELIVERED WITHOUT WRITTEN PERMISSION OF DAMMON ENGINEERING, INC. THIS DOCUMENT MAY BE REPRODUCED FOR REVIEW PURPOSES ONLY.

SHEET TITLE:
FLOOR FRAMING PLAN
LEVEL TWO

DRAWING NUMBER:
S104

SHEET No: 4 of 6