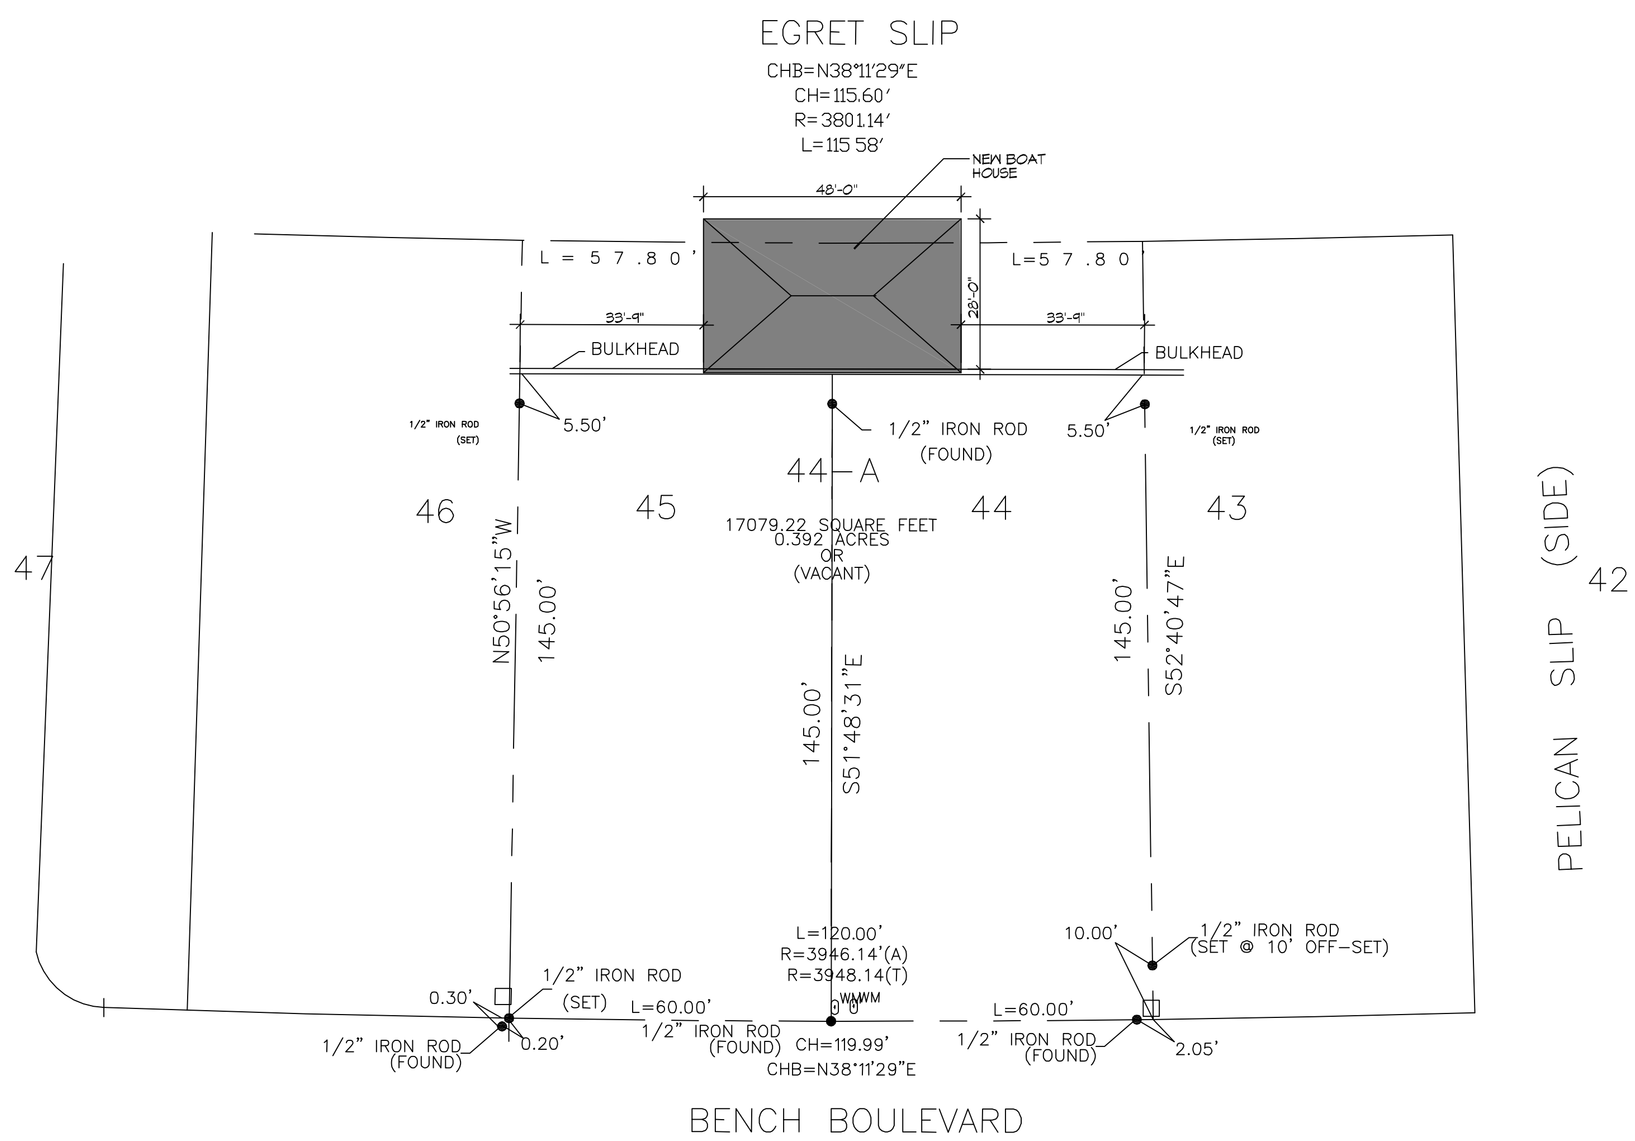

1 SITE PLAN

SCALE: 1"=20'-0"

DAMMON ENGINEERING, INC.

www.dammonengineering.com
info@dammonengineering.com
Fax: 985.641.5950

1354 Old Spanish Trail
Slidell, LA 70458
PH: 985.649.5832

#	DESCRIPTION	DATE

REVISIONS

SEAL:

NEW BOAT HOUSE FOR:

GREG GUIDRY

LOTS 44 & 45 FT. BEAUREGARD
MARINA ESTATES
ST. BERNARD PARISH, LA.

JOB No:	2342	DATE:	02-20-18
DRAWN BY:	CKD	CHECKED BY:	BAM

The plans and drawings and specifications, designs and arrangements represented thereby are and shall remain the property of Dammon Engineering, Inc and are not to be used in whole or in part for any purpose other than those specifically authorized by Dammon Engineering, Inc. Reproduction of these plans and specifications, in whole or in part, without written consent of Dammon Engineering, Inc. is prohibited. Dammon Engineering, Inc. shall not be responsible for any modifications or changes made to the plans and specifications without the prior written consent of Dammon Engineering, Inc.

SHEET TITLE:
SITE PLAN

DRAWING NUMBER:

C101

SHEET No: 1 of 3