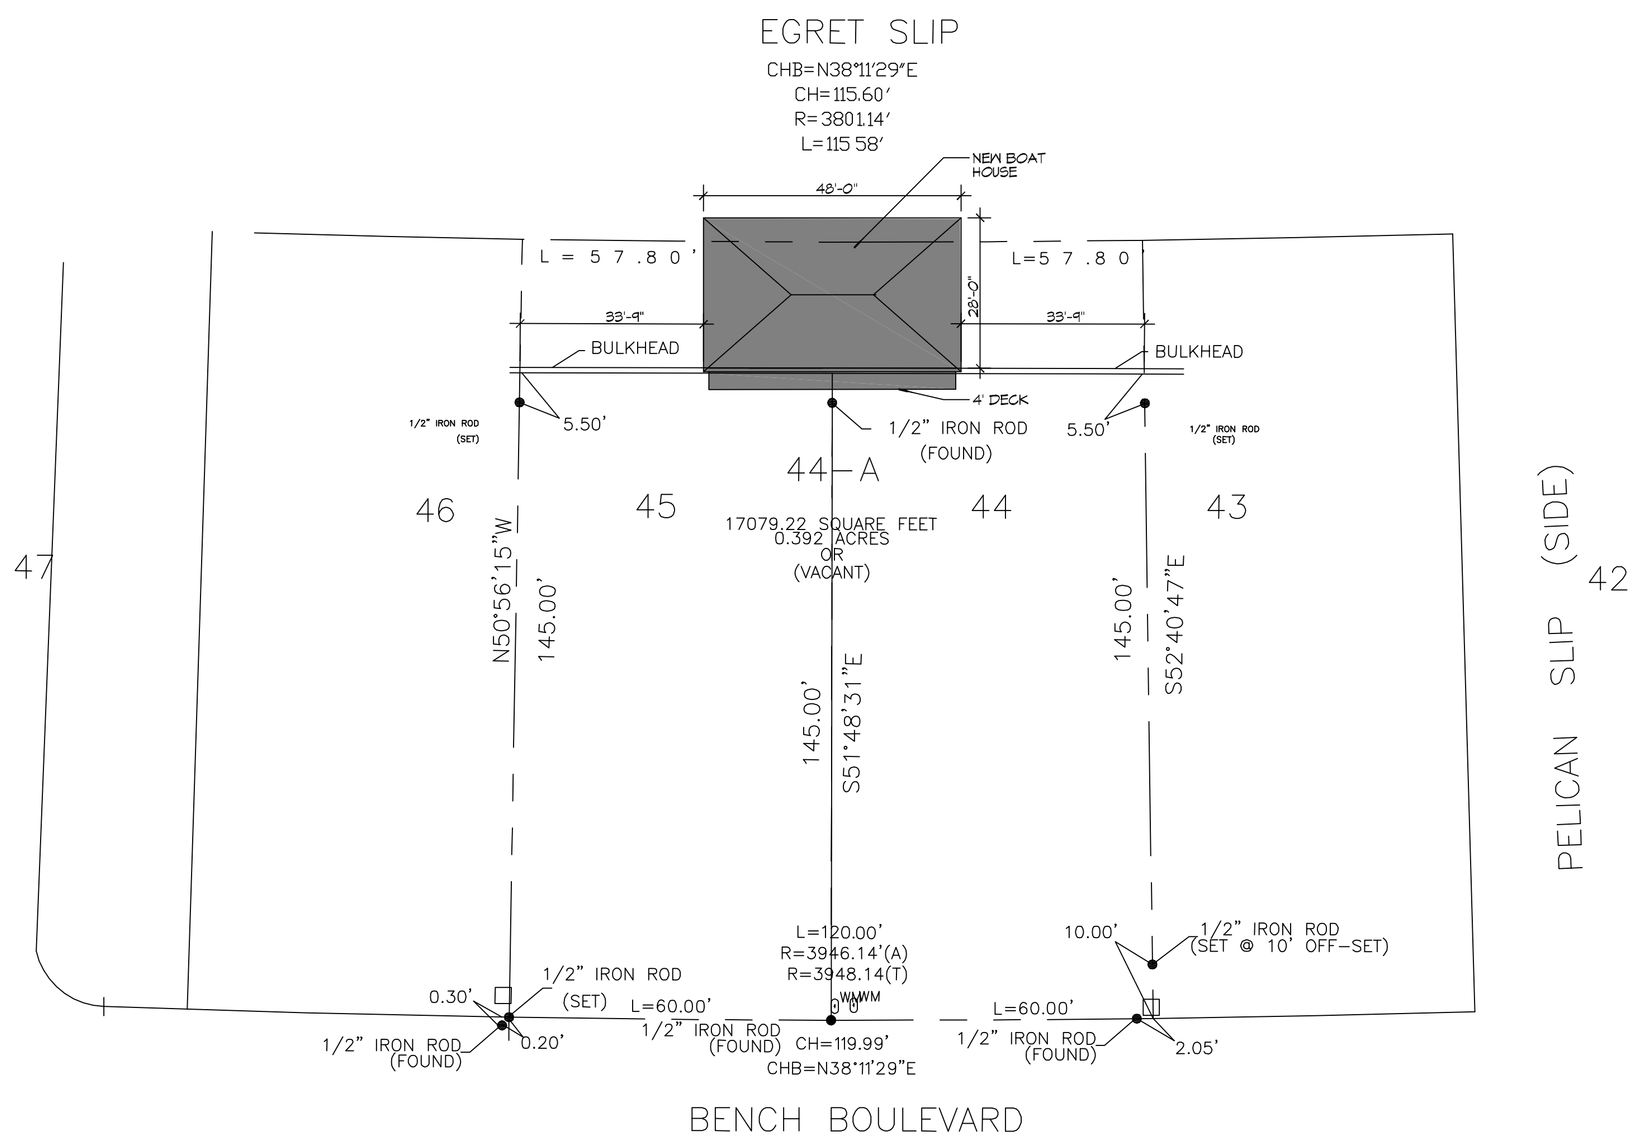

1 SITE PLAN

SCALE: 1"=20'-0"

DAMMON ENGINEERING, INC.

www.dammonengineering.com
info@dammonengineering.com
Fax: 985.641.5950

1354 Old Spanish Trail
Slidell, LA 70458
PH: 985.649.5832

#	DESCRIPTION	DATE

REVISIONS

STATE OF LOUISIANA
BRIAN A. MISTICH
License No. 30187
PROFESSIONAL ENGINEER

NEW BOAT HOUSE FOR;

GREG GUIDRY

LOTS 44 & 45 FT. BEAUREGARD
MARINA ESTATES
ST. BERNARD PARISH, LA.

JOB No:	2342
DATE:	02-21-18
DRAWN BY:	CKD
CHECKED BY:	BAM

The plans and specifications, designs and arrangements represented thereon are and remain the property of Dammon Engineering, and are your license and 