GENERAL NOTES

1. ALL LUMBER SHALL BE PRESSURE TREATED WITH A RETENTION OF .4 PER C.F.
2. ALL FASTENERS SHALL BE HOT DIPPED GALVANIZED (HDG) PER ASTM A153.
3. CONTRACTOR SHALL INSTALL DECKING AROUND OFFICE PRIOR TO BUILDING STAIRS.
4. FIELD VERIFY HEIGHT OF DECKING PRIOR TO BUILDING STAIRS.

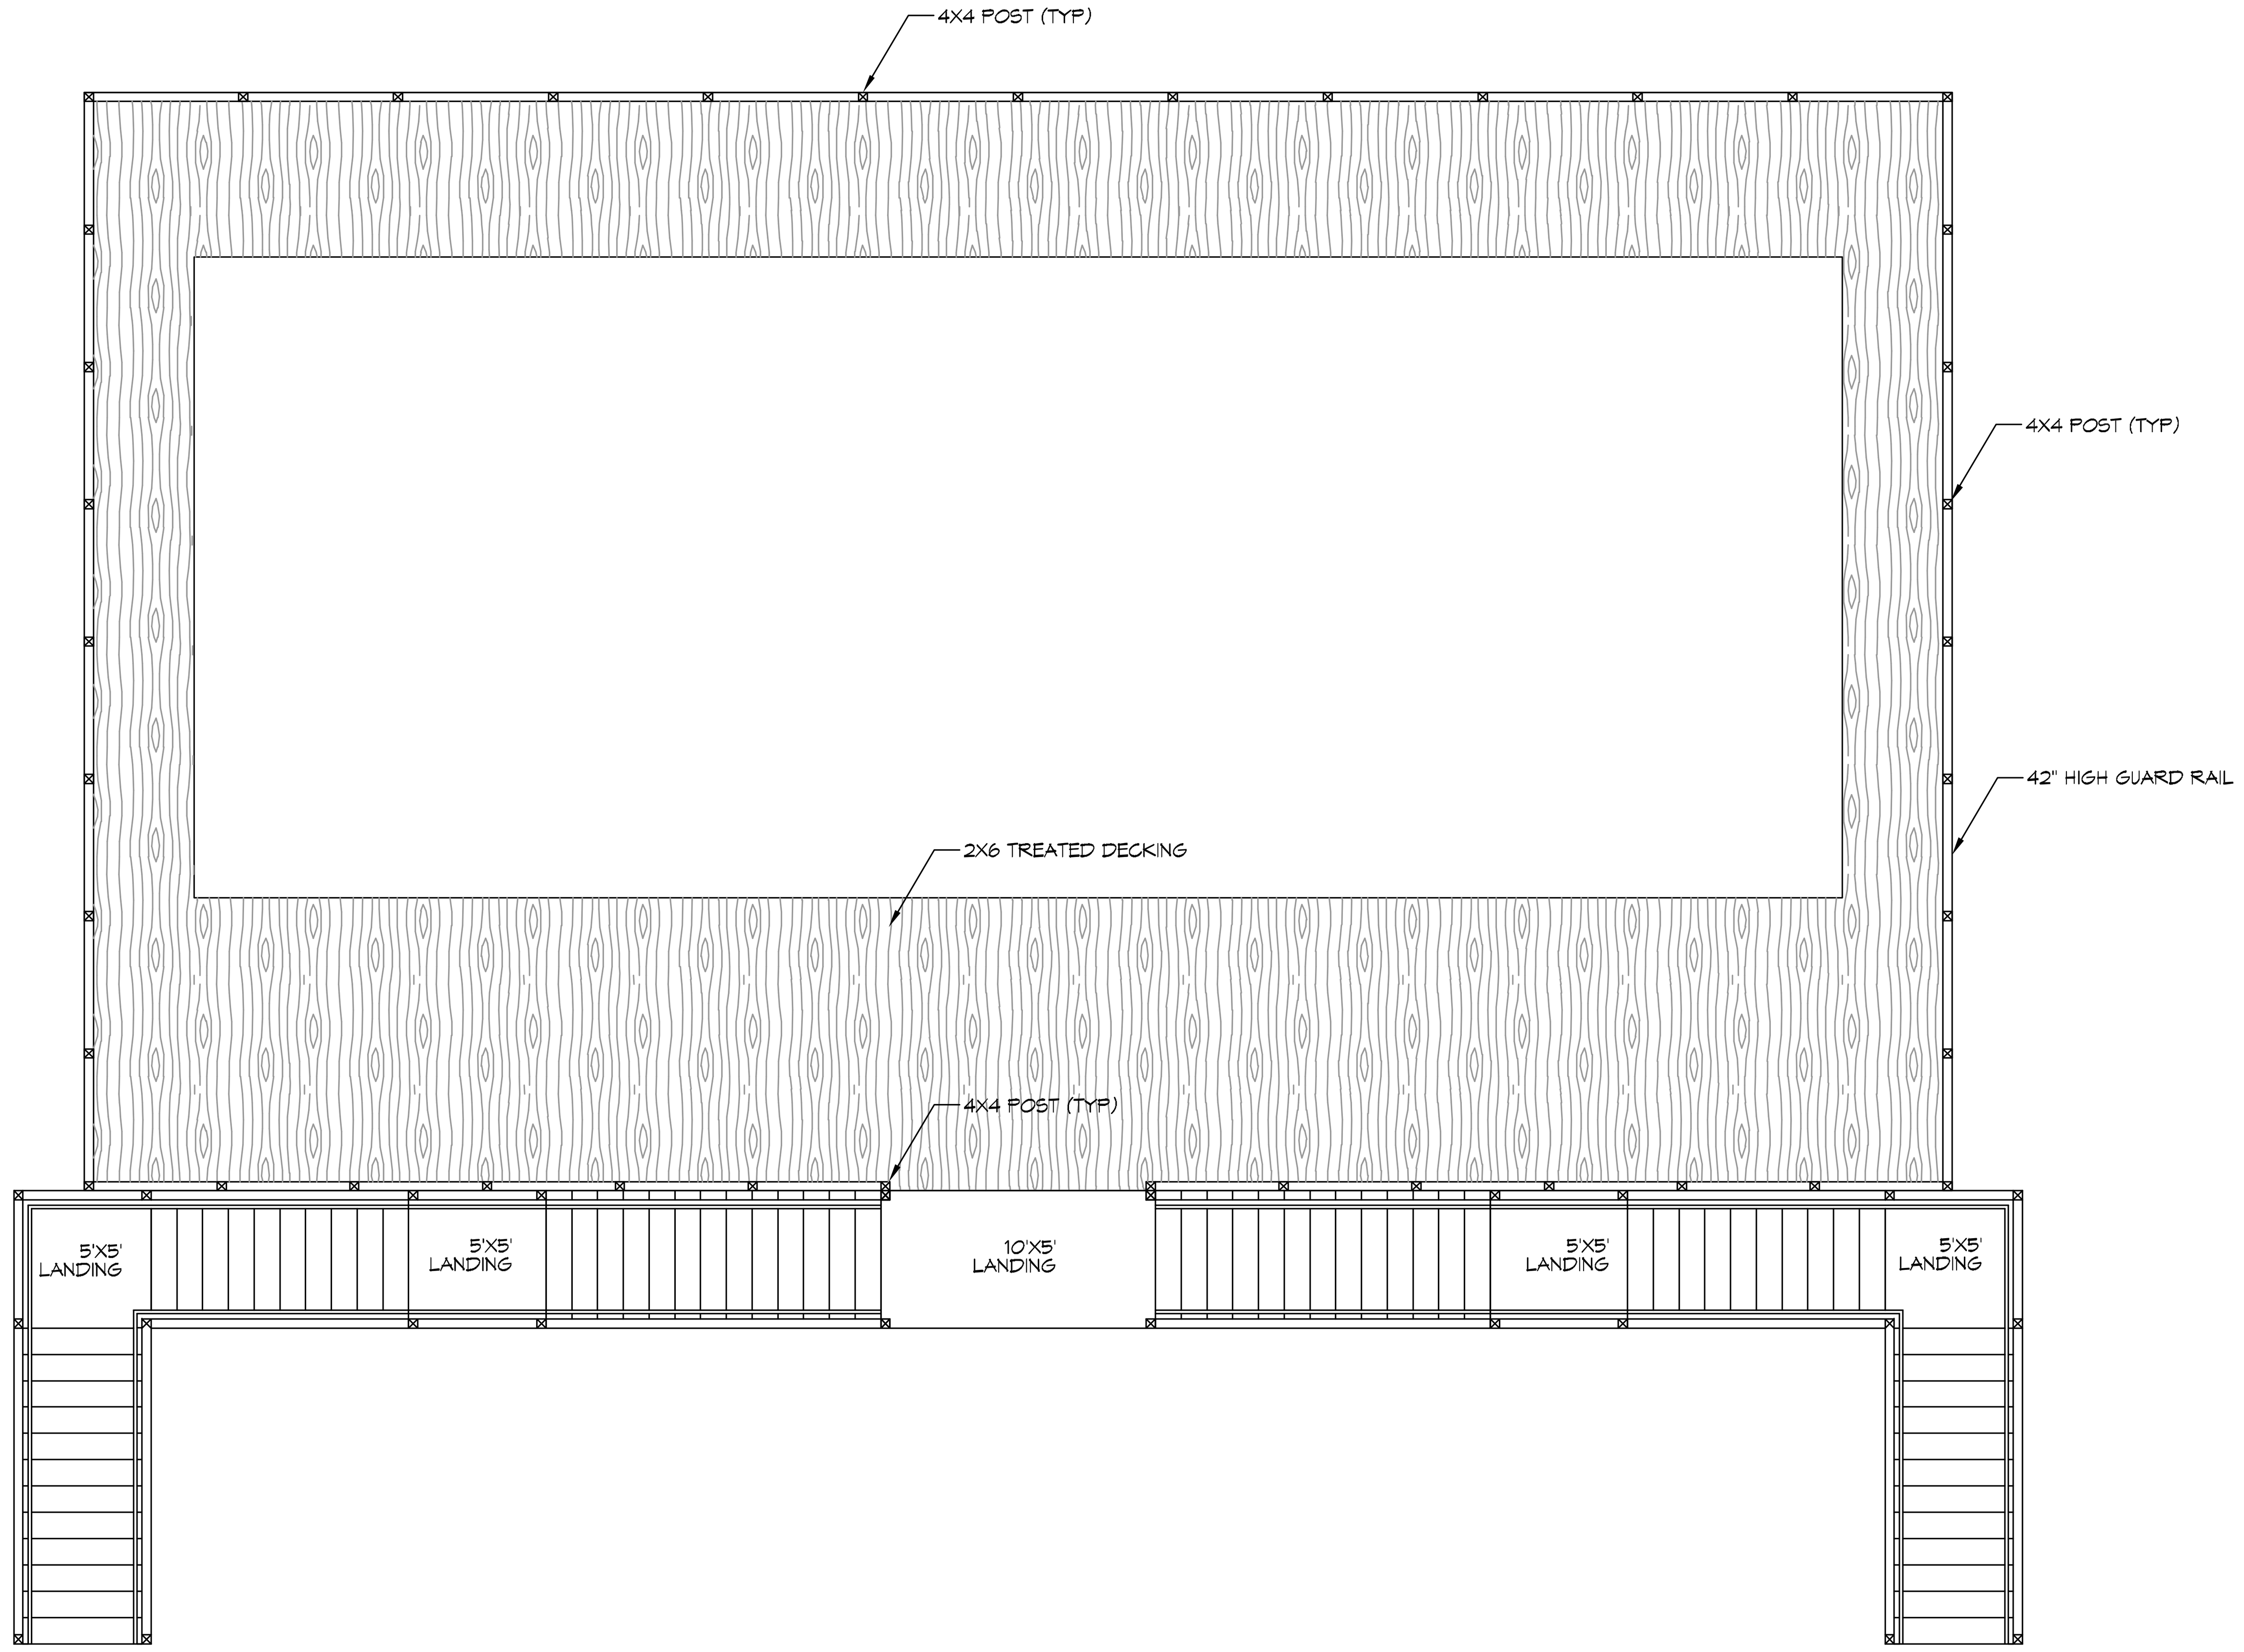

PLAN VIEW

SCALE: 3/16" = 1'-0"

FRAMING

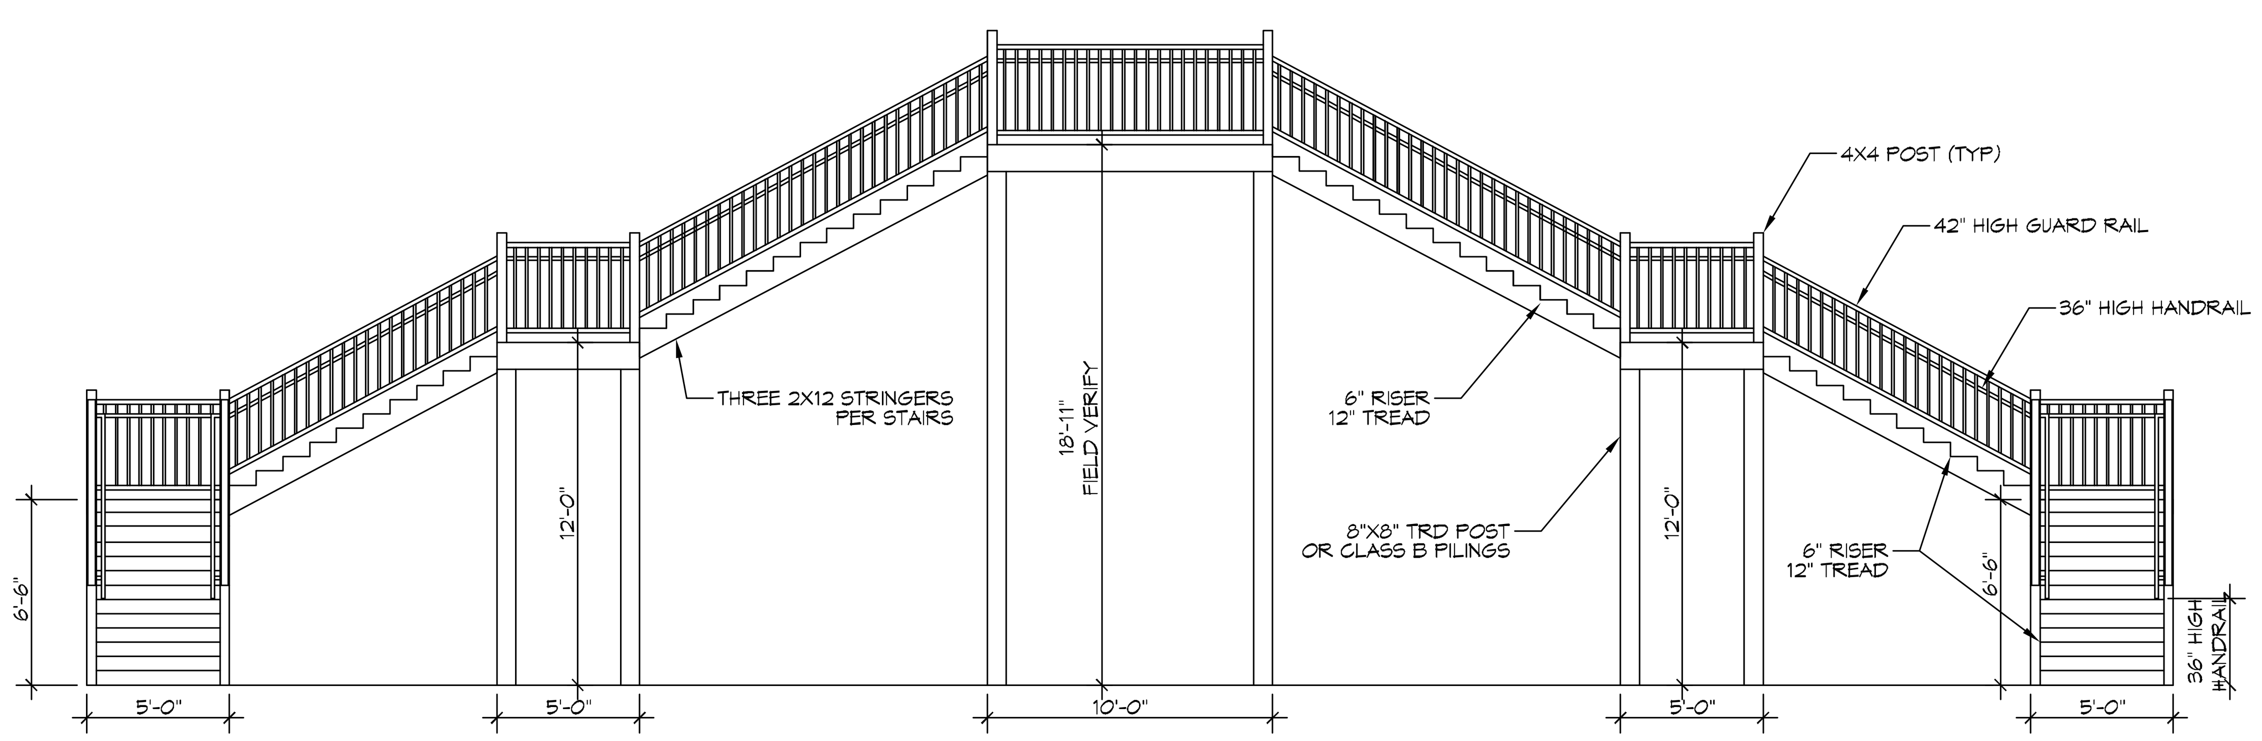

ELEVATON

SCALE: 3/16" = 1'-0"

FRAMING

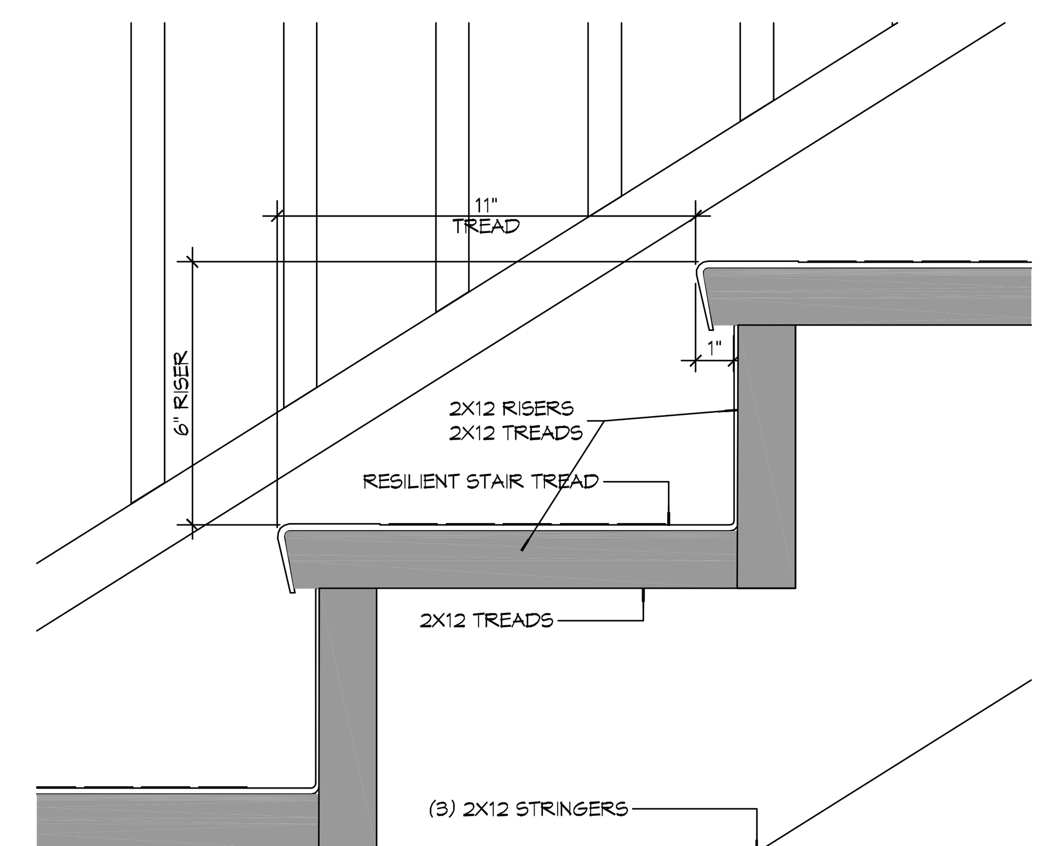

TYPICAL DETAIL

SCALE: 3/16" = 1'-0"

STAIRS

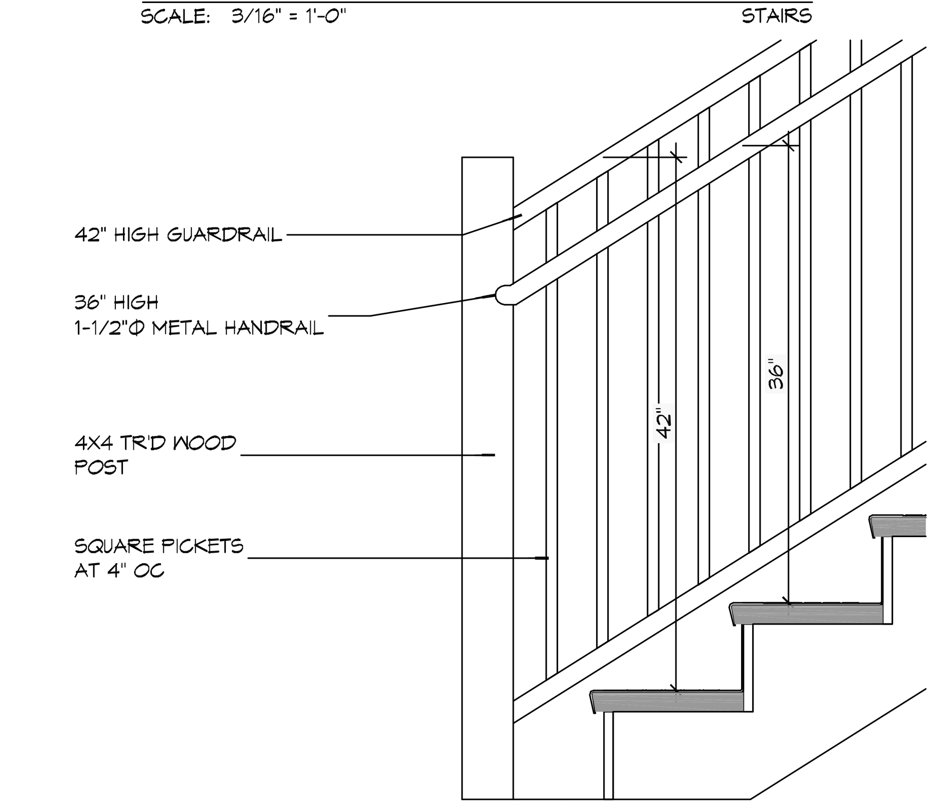

TYPICAL DETAIL

SCALE: 3/16" = 1'-0"

STAIRS

DAMMON ENGINEERING, INC.
554 Old Spanish Trail
Slidell, LA 70458
PH: 985.649.5832
www.dammonengineering.com
info@dammonengineering.com
Fax: 985.641.5950

#	DESCRIPTION	DATE

REVISIONS

STATE OF LOUISIANA
BRAM A. MISTICH
License No. 30187
PROFESSIONAL ENGINEER

STAIR LAYOUT

PONTCHARTRIAN BLUE CRAB, INC.

38327 SALT BAYOU ROAD
SLIDELL, LA 70461

JOB No:	283	DATE:	07-15-2014
DRAWN BY:	CKD	CHECKED BY:	BAM

SHEET TITLE:
STAIRS

DRAWING NUMBER:

S

SHEET No: 1 of 1