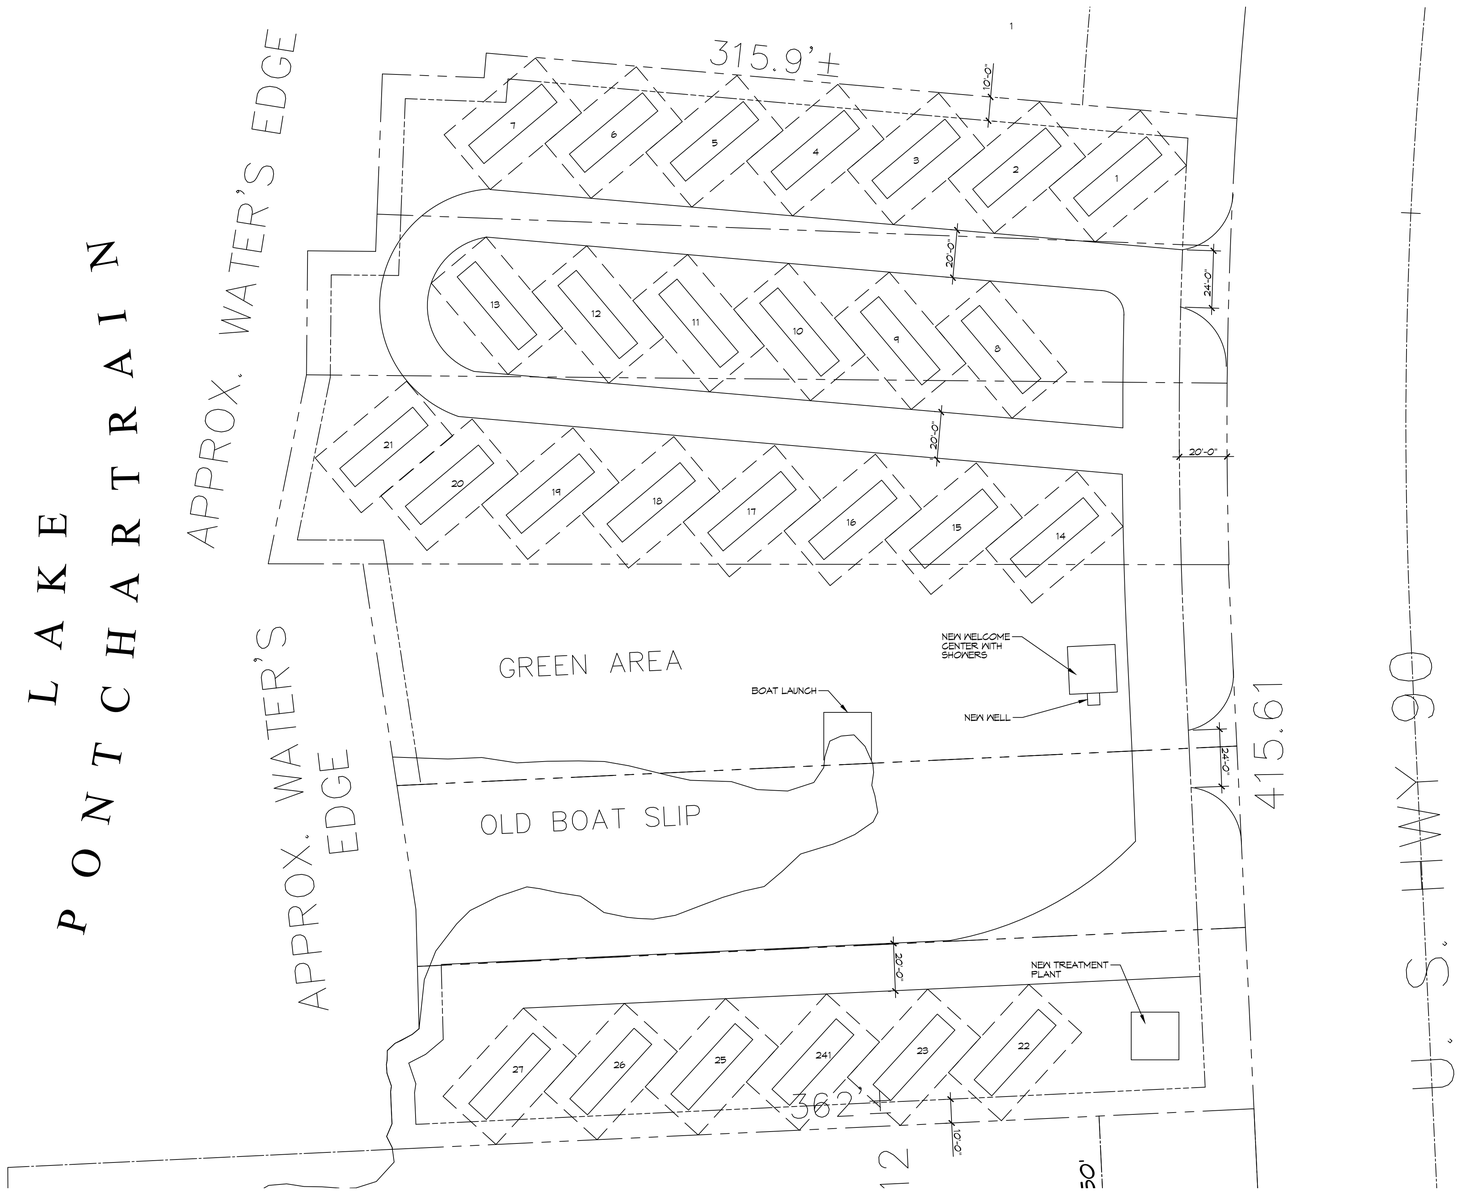

1 PROPOSED RECREATIONAL R/V SITE
SCALE: 1" = 30'-0"

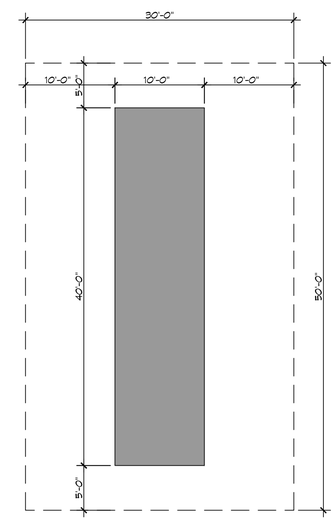

2 TYPICAL R/V PAD LAYOUT
SCALE: 1/8"= 1'-0"

DAMMON ENGINEERING, INC.
LOUISIANA & MISSISSIPPI

Chief Engineer: Brian Mistich, PE
554 Old Spanish Trail
Slidell, LA 70458

www.dammonengineering.com
info@dammonengineering.com
PH: 985.649.5832

#	DESCRIPTION	DATE

REVISIONS

SEAL:

NEW RECREATIONAL R/V SITE

LCH RV SITE

LOT 1 THRU 4
CHET HWY NOLA

JOB No:	2024	DATE:	06-25-2024
DRAWN BY:	BAM	CHECKED BY:	CKD

The data, drawing and specifications, design and arrangements represented herein are the property of Dammon Engineering and are not to be used for any purpose other than the specific project for which they were prepared and shall remain the property of Dammon Engineering and no part thereof shall be used, copied or reproduced in any form or manner without the prior written consent of Dammon Engineering. Any reproduction or alteration of this drawing or specification is prohibited. Contact Dammon Engineering, Inc. for information regarding the use of this drawing or specification. Electronic copies of drawings and specifications are not to be used for any purpose other than the specific project for which they were prepared.

SHEET TITLE:
PROPOSED OVERALL R/V SITE PLAN

DRAWING NUMBER:
C101

SHEET No: 3 of 1