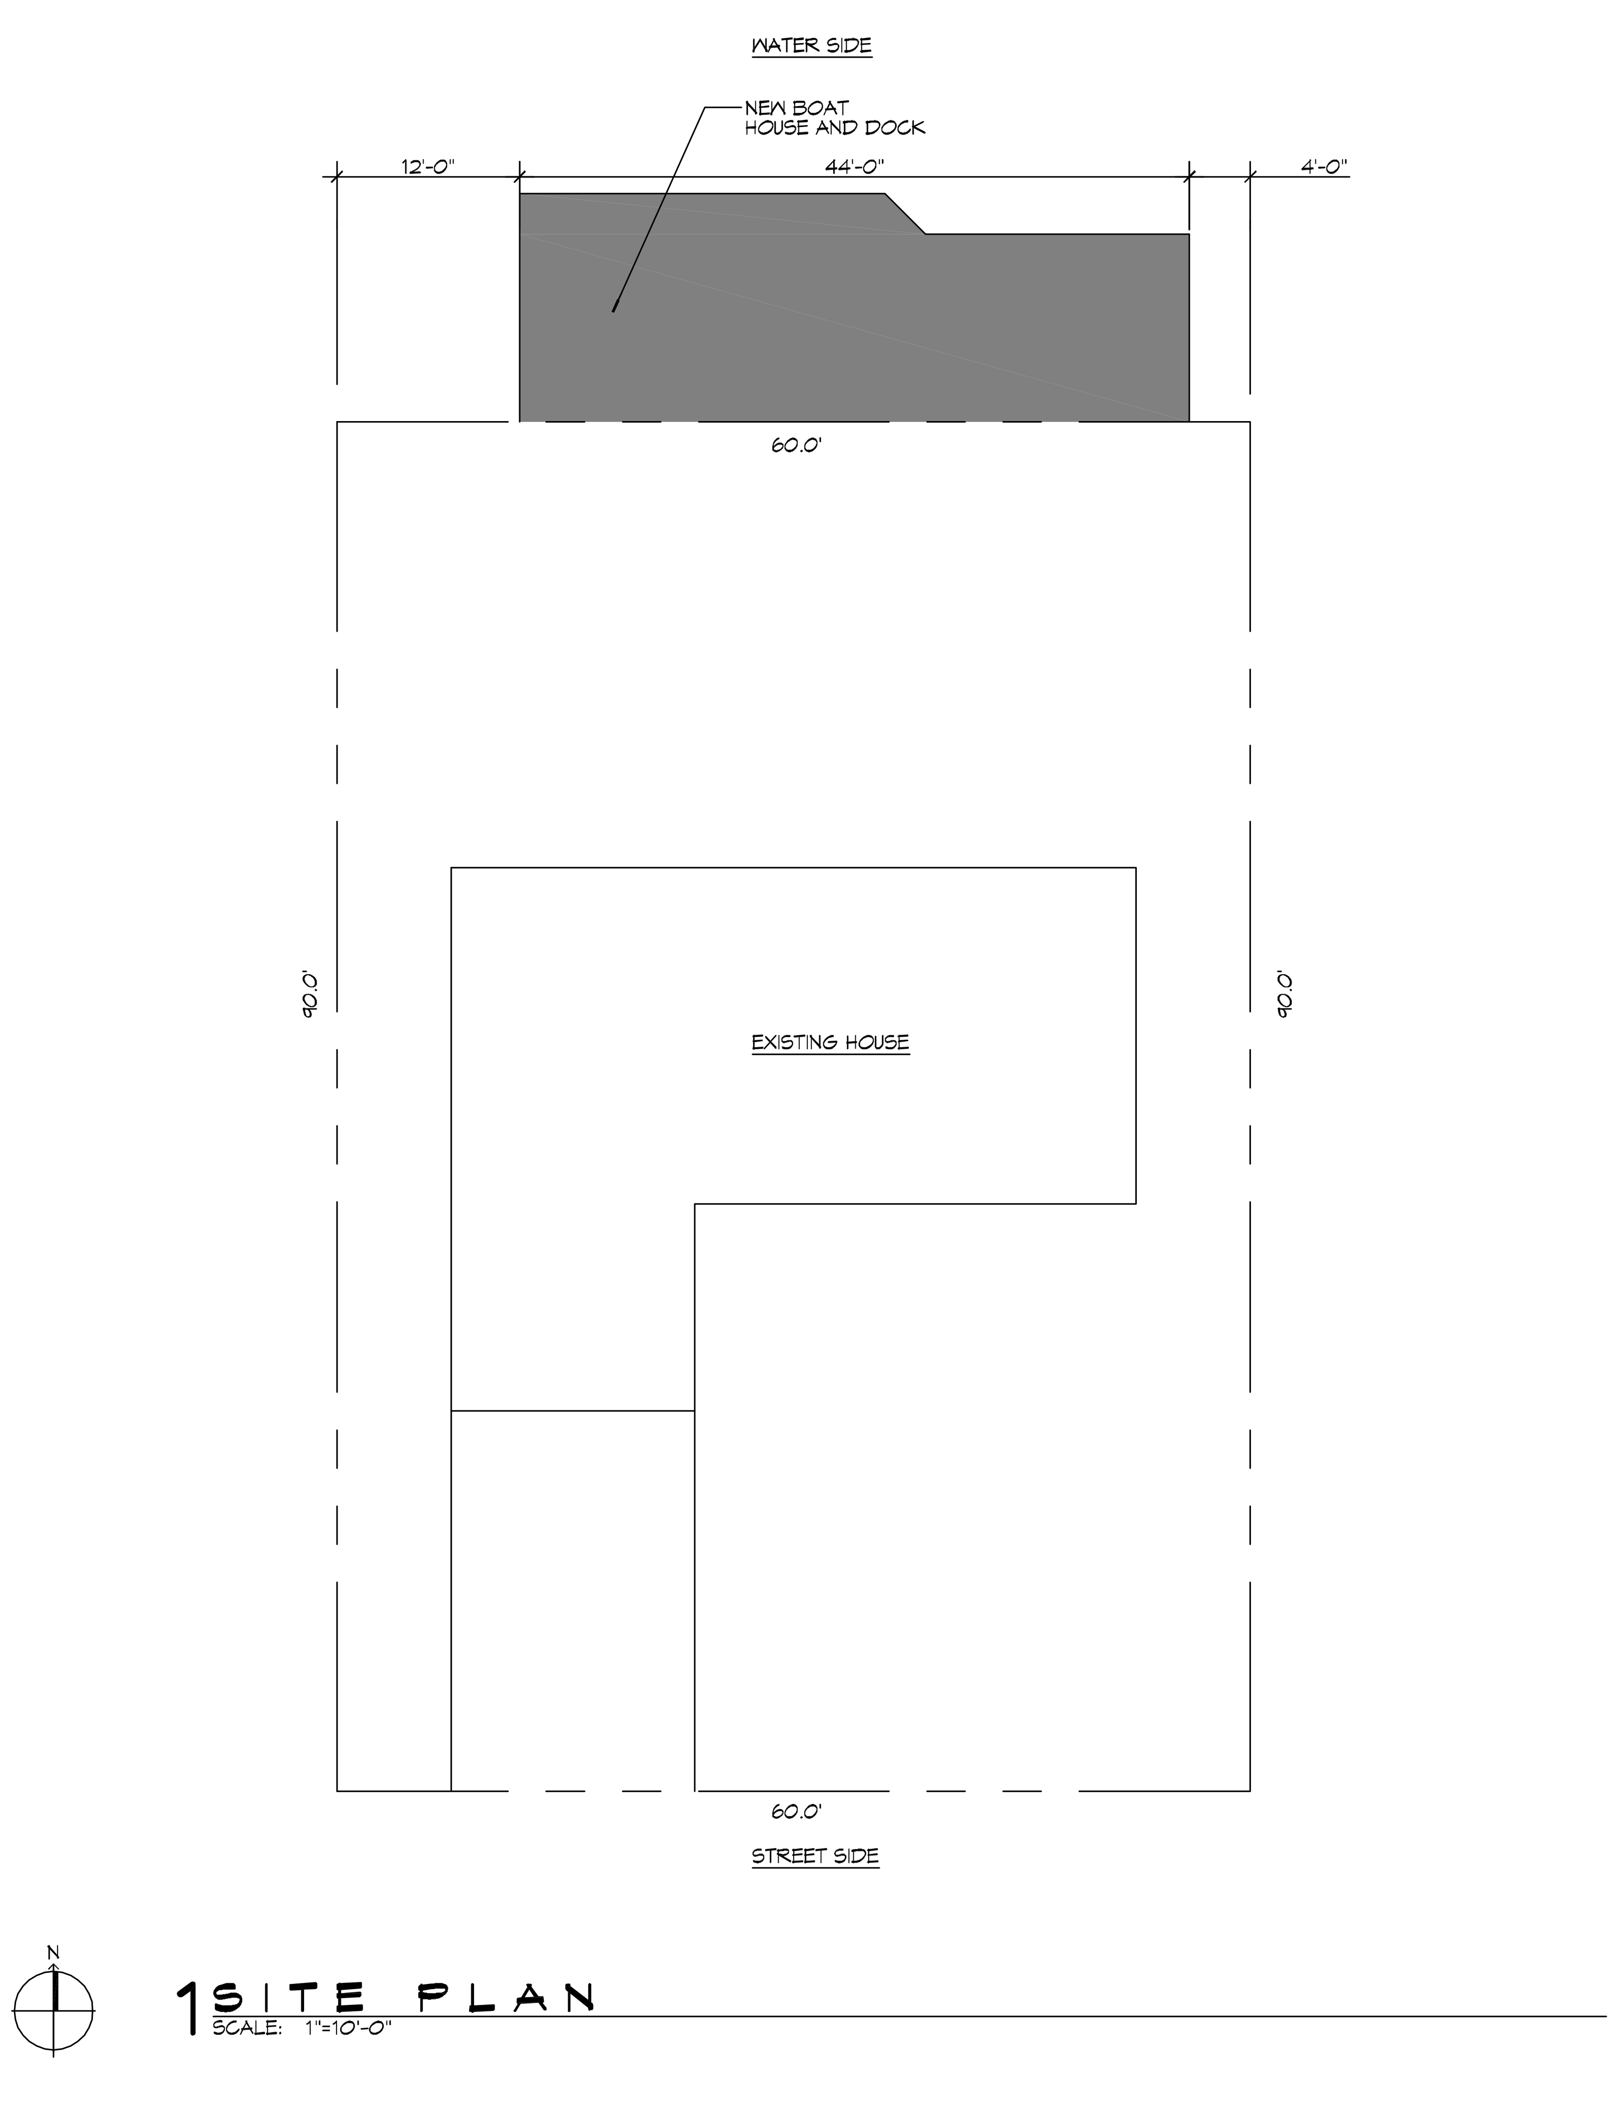

1 SITE PLAN

SCALE: 1"=10'-0"

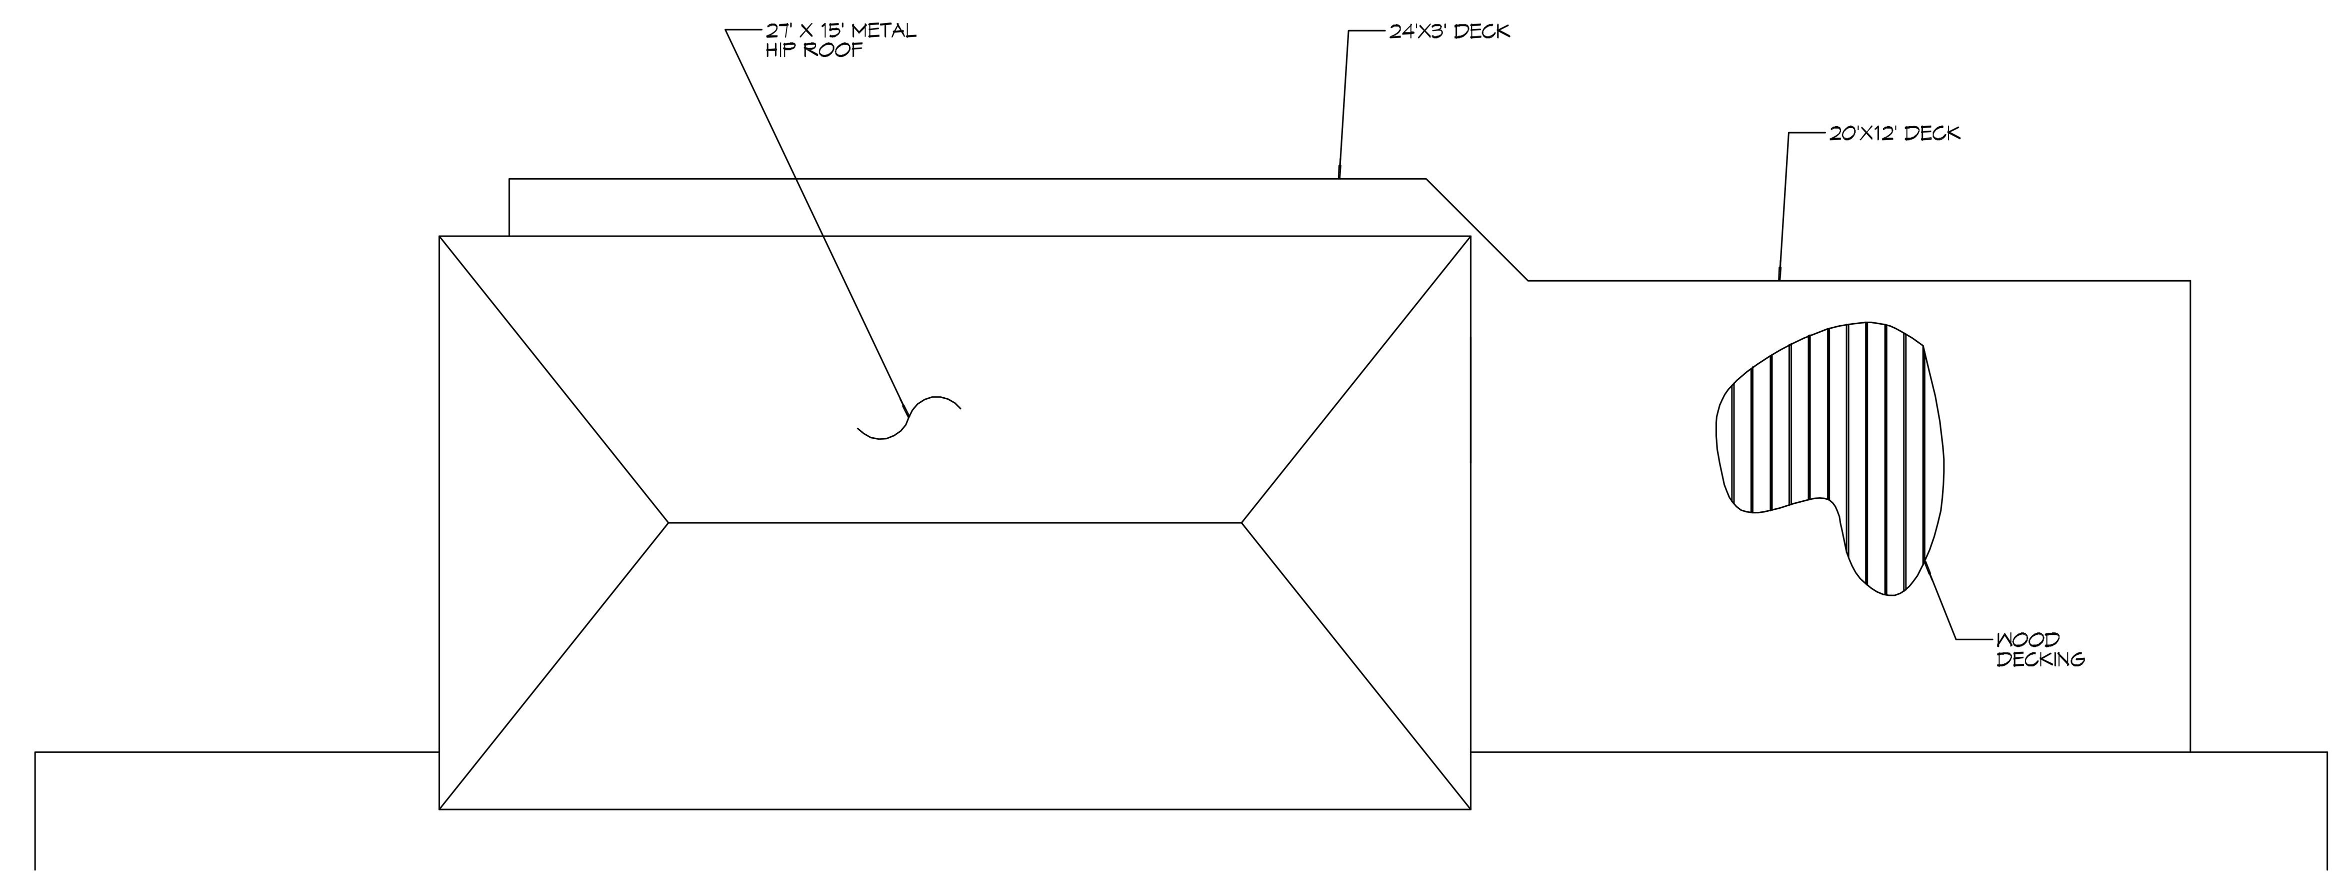

BOAT HOUSE PLAN

SCALE: 1/4" = 1'-0"

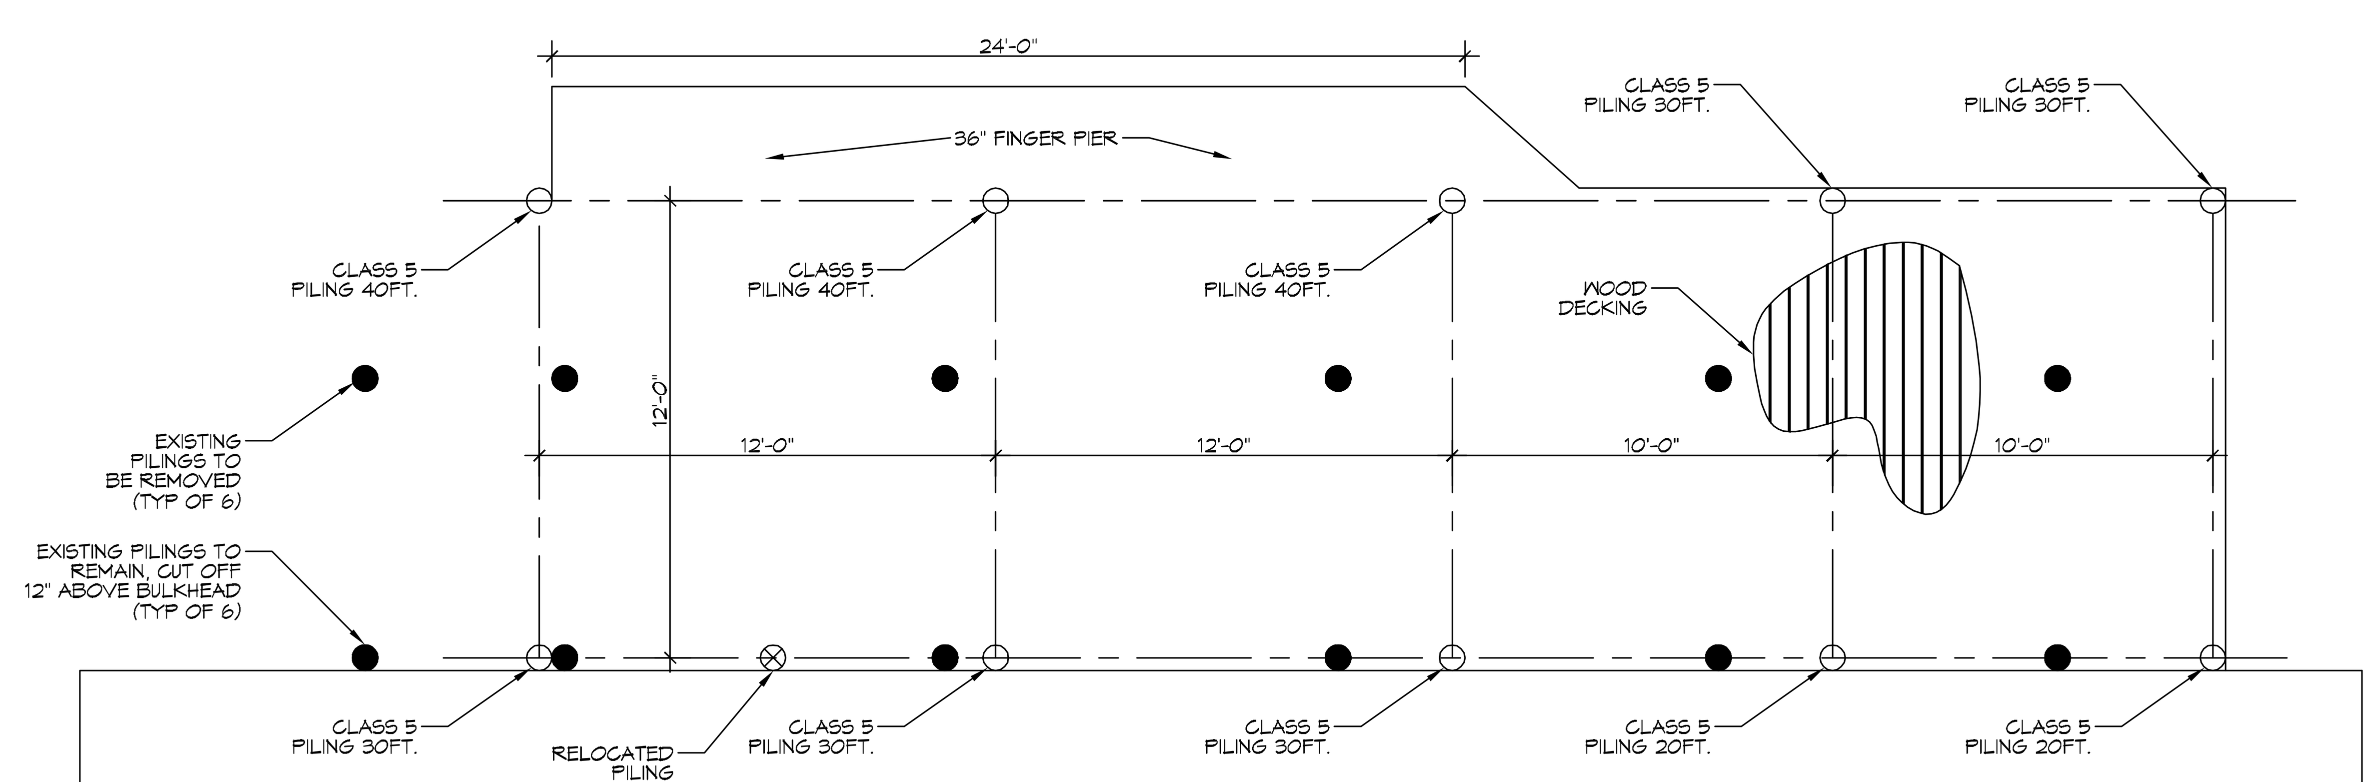

PILING / FRAMING PLAN

SCALE: 1/4" = 1'-0"

GENERAL NOTES

1. PILES ARE TO BE CLASS 5 PRESSURE TREATED 20 FT., 30 FT. AND 40FT. IN LENGTH WITH A 6 INCH TIP AND 8 INCH BUTT
2. ALL PILES SHALL BE DRIVEN TO REFUSAL.
3. ALL LUMBER SHALL BE PRESSURE TREATED WITH A RETENTION OF .4 PER C.F.
4. ALL FASTENERS SHALL BE HOT DIPPED GALVANIZED (HDG) PER ASTM A153.
5. WRAP ALL PILINGS.

LEGEND

● EXISTING PILINGS
-CUT PILINGS AT EXISTING BULKHEAD 12" ABOVE BULKHEAD
-REMOVE ALL OTHERS

⊗ DRIVE OLD PILING HERE TO REINFORCE EXISTING BULKHEAD
CUT 12" ABOVE EXISTING BULKHEAD

DAMMON ENGINEERING, INC.
554 Old Spanish Trail
Slidell, LA 70458
PH: 985.649.5832
www.dammonengineering.com
info@dammonengineering.com
Fax: 985.641.5950

#	DESCRIPTION	DATE

REVISIONS

SEAL:

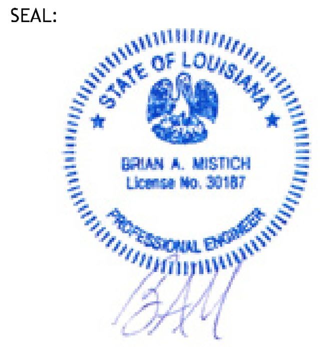

NEW BOAT HOUSE FOR;
BRIAN DAVIDSON
126 EDEN ISLES BLVD
UNIT #3
SLIDELL, LA. 70458

JOB No:	2020	DATE:	06-08-2020
DRAWN BY:	CKD	CHECKED BY:	BAM

SHEET TITLE:
BOAT HOUSE AND DOCK SITE PLAN

DRAWING NUMBER:
C101

SHEET No: 1 of 1