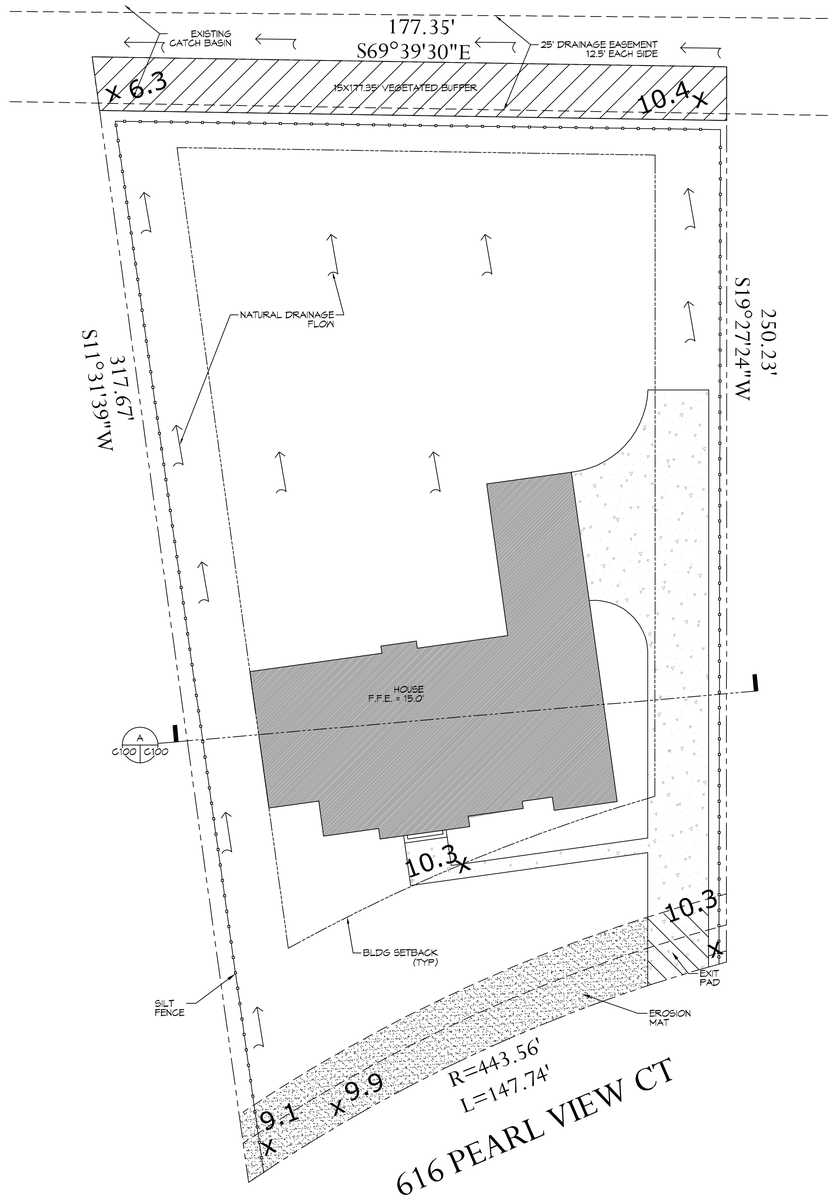

1 SITE PLAN

SCALE: 1"=20'-0"

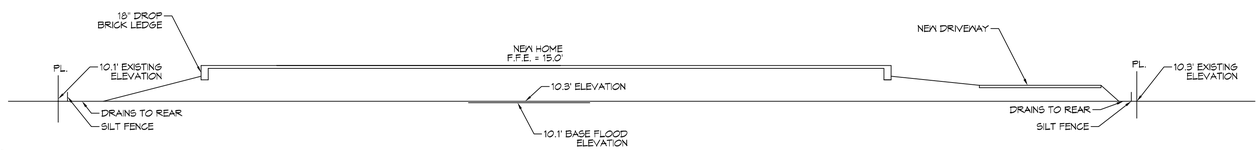

A CROSS SECTION

C100 | C100 SCALE: 1"=10'-0"

NO ADVERSE IMPACTS TO ADJACENT PROPERTIES

CUT/FILL CALCS

FILL MITIGATION VOLUME :
Slab on Grade Foundation for Residence with the natural grade @ 10.3' and BFE @ 10.1'
one section was taken of the foundation with the tapered slope away from foundation.
Base flood elevation of 10.1' is lower than the existing natural grade of 10.3'

CUT MITIGATION VOLUME :
NONE REQUIRED

NEW HOUSE

TOTAL SQUARE FEET = 5693

SURVEY LEGAL

LOT 137, THE BLUFFS,
PHASE 5 B
ST. TAMMANY PARISH, LOUISIANA

PLANNING

ZONED - SINGLE FAMILY RESIDENTIAL DISTRICT

FLOOD ZONE

ZONE "A10"

BUILDING ELEVATION

BASE FLOOD ELEVATION = 10.1'
FINISHED FLOOR ELEVATION = 15'.0'

STORMWATER CONTROL LEGEND

SILT FENCE

DAMMON ENGINEERING, INC.
LOUISIANA & MISSISSIPPI
www.dammonengineering.com
info@dammonengineering.com
PH: 985.649.5832
Chief Engineer: Brian Mistich, PE
554 Old Spanish Trail
Slidell, LA 70458

REVISIONS

#	DESCRIPTION	DATE

SEAL:

STORMWATER SITE PLAN

JACK & JILL FAYARD

616 PEARL VIEW COURT
SLIDELL, LA.

JOB No: 2021 | DATE: 03-08-2021
DRAWN BY: CKD | CHECKED BY: CKD

The plans and drawings are the property of Dammon Engineering, and are given to client as an instrument of service for use solely with respect to this project. They are not to be given to other parties, reproduced, or used for other projects without the written consent of Dammon Engineering. Prior to construction, the contractor shall verify all dimensions, elevations, and conditions shown on these plans and report any discrepancies to Dammon Engineering. Failure to do so shall be construed as acceptance of specifications and conditions.

SHEET TITLE:
SITE PLAN

DRAWING NUMBER:
C100

SHEET No: 1 of 1